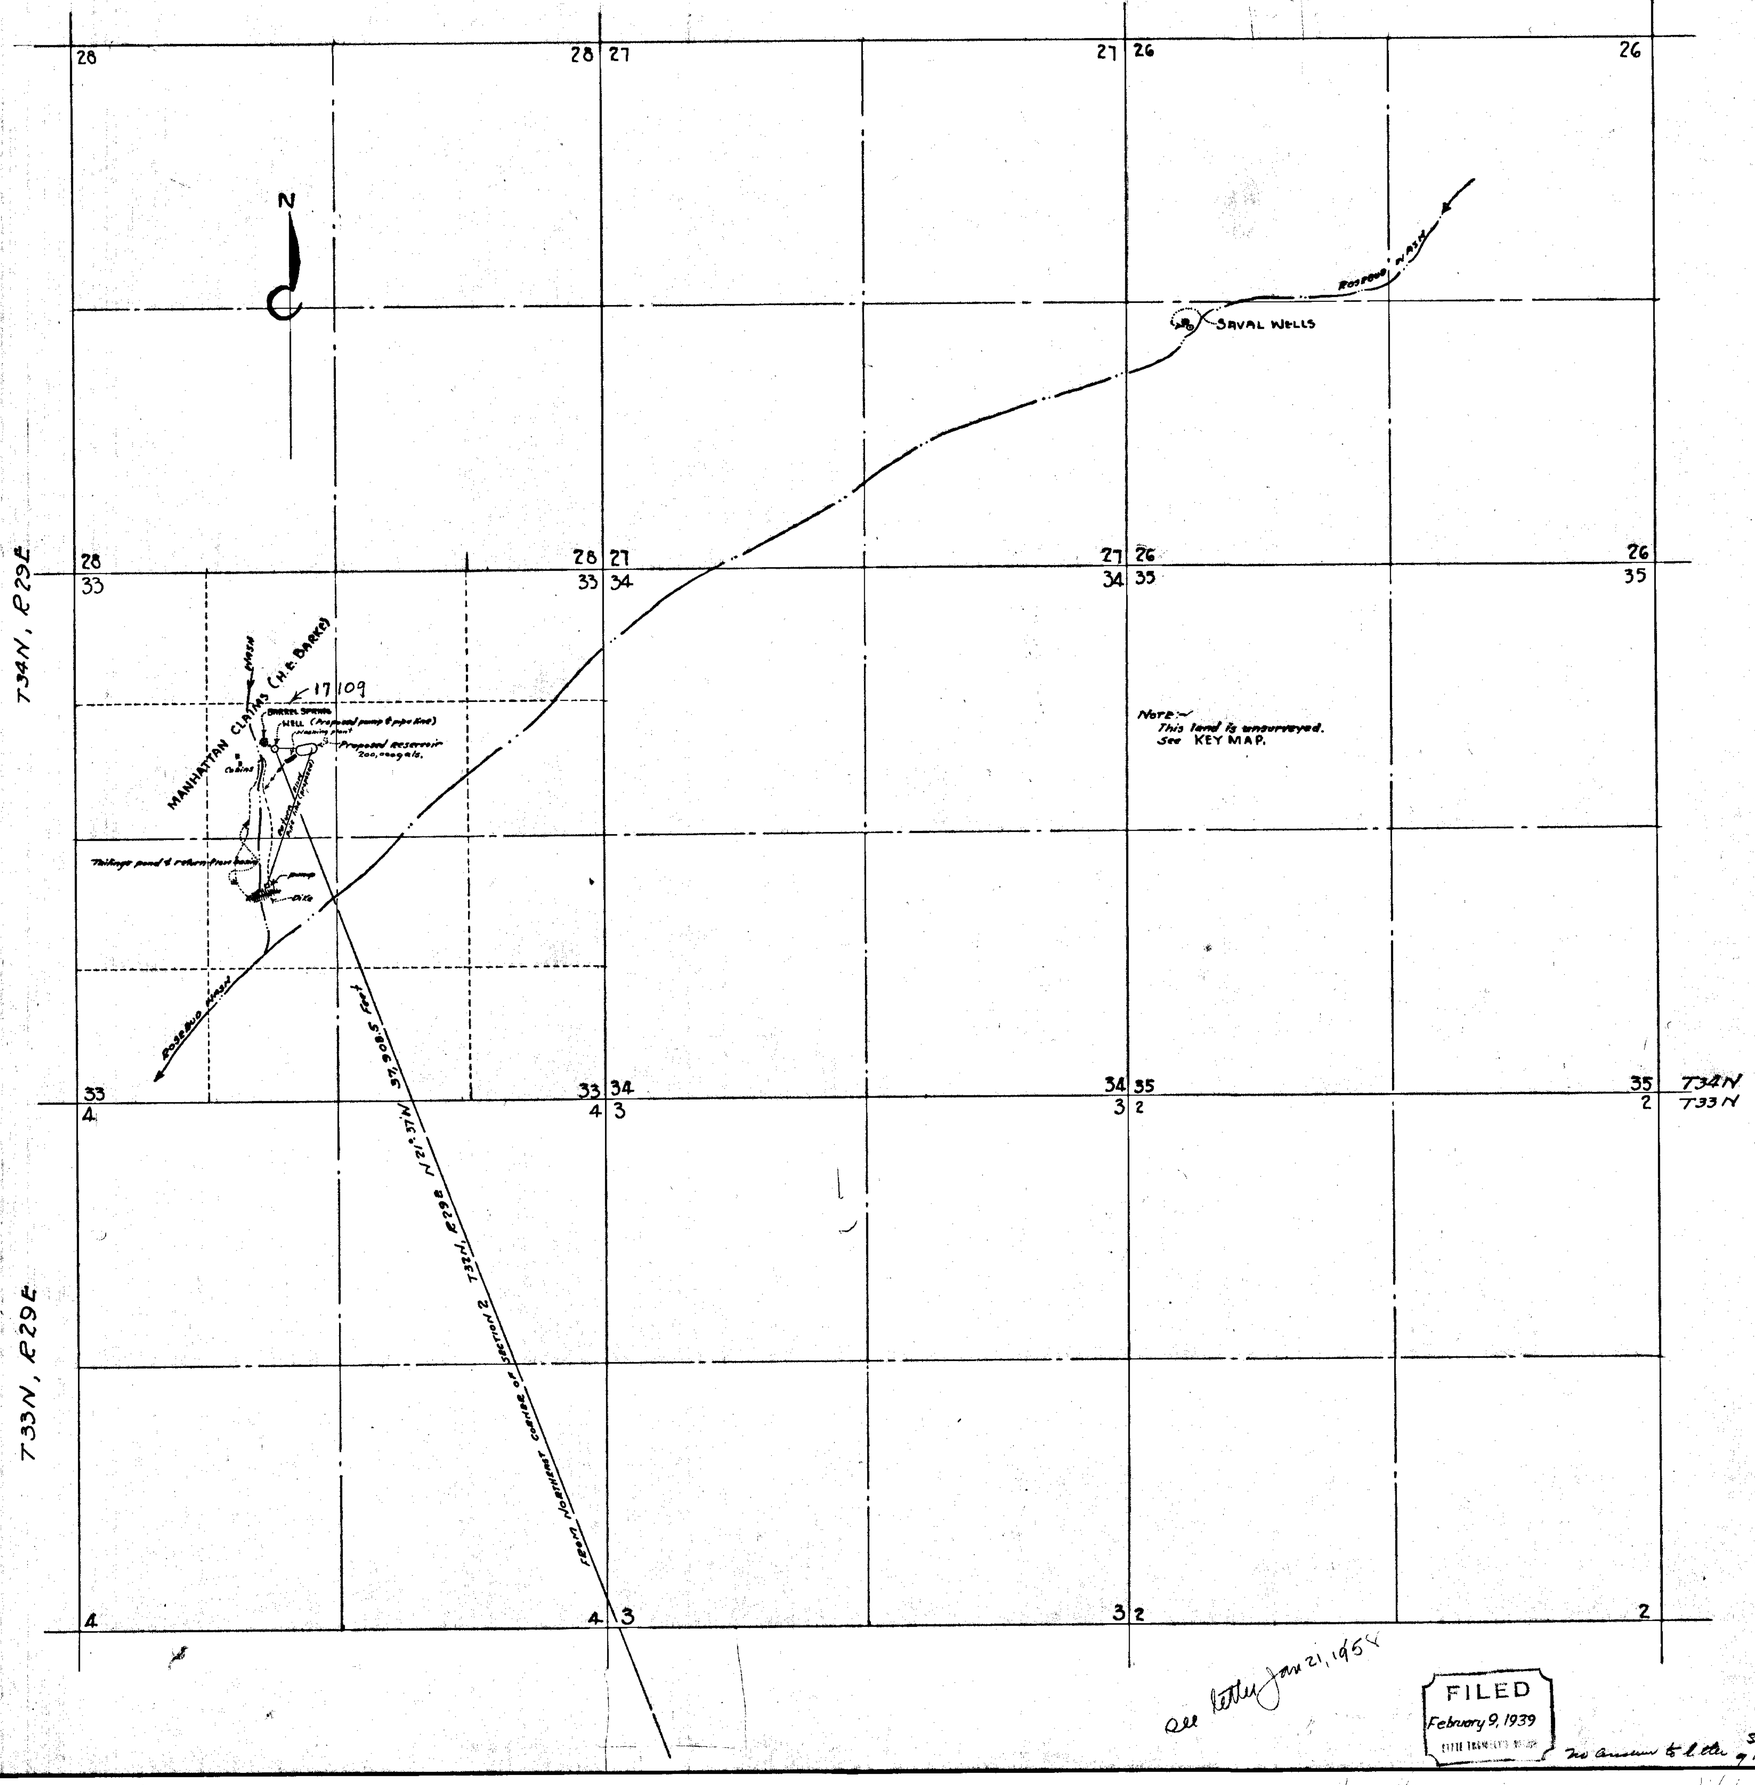

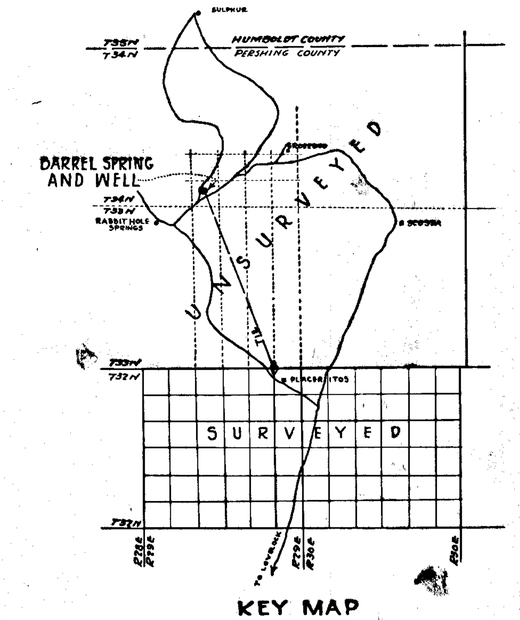

KEY MAP

Showing method used in projecting subdivision lines on unsurveyed lands.
Scale 1" = 3 mi.

STATE OF NEVADA }
COUNTY OF PERSHING } ss

I, Robert S. Leighton, being first duly sworn, depose and say that this map, consisting of one sheet has been correctly drawn to designated scale from field notes of a survey made by me on January 29th & 30th, 1939; that it truly and correctly represents the location and extent of proposed works used to develop water from an underground source and from Barrel Spring in Pershing County by Joe Ferraris for placer mining and domestic purposes.

Robert S. Leighton
STATE WATER RIGHT SURVEYOR

Subscribed and sworn before me on this 7th day of February 1939

John A. Jurgensen
NOTARY PUBLIC IN AND FOR PERSHING COUNTY, NEVADA

my commission expires Feb. 19, 1939

app returned March 7, 1939

SCALE — 1 in. = 800 Feet

10335

MAP TO ACCOMPANY APPLICATION TO APPROPRIATE WATER FOR PLACER MINING & DOMESTIC USE BY JOE FERRARIS FROM BARREL SPRING AND UNDERGROUND SOURCE

FILED
February 9, 1939
STATE ENGINEER'S OFFICE

See letter Jan 21, 1958

See answer to letter of Sept 12, 1957

10335