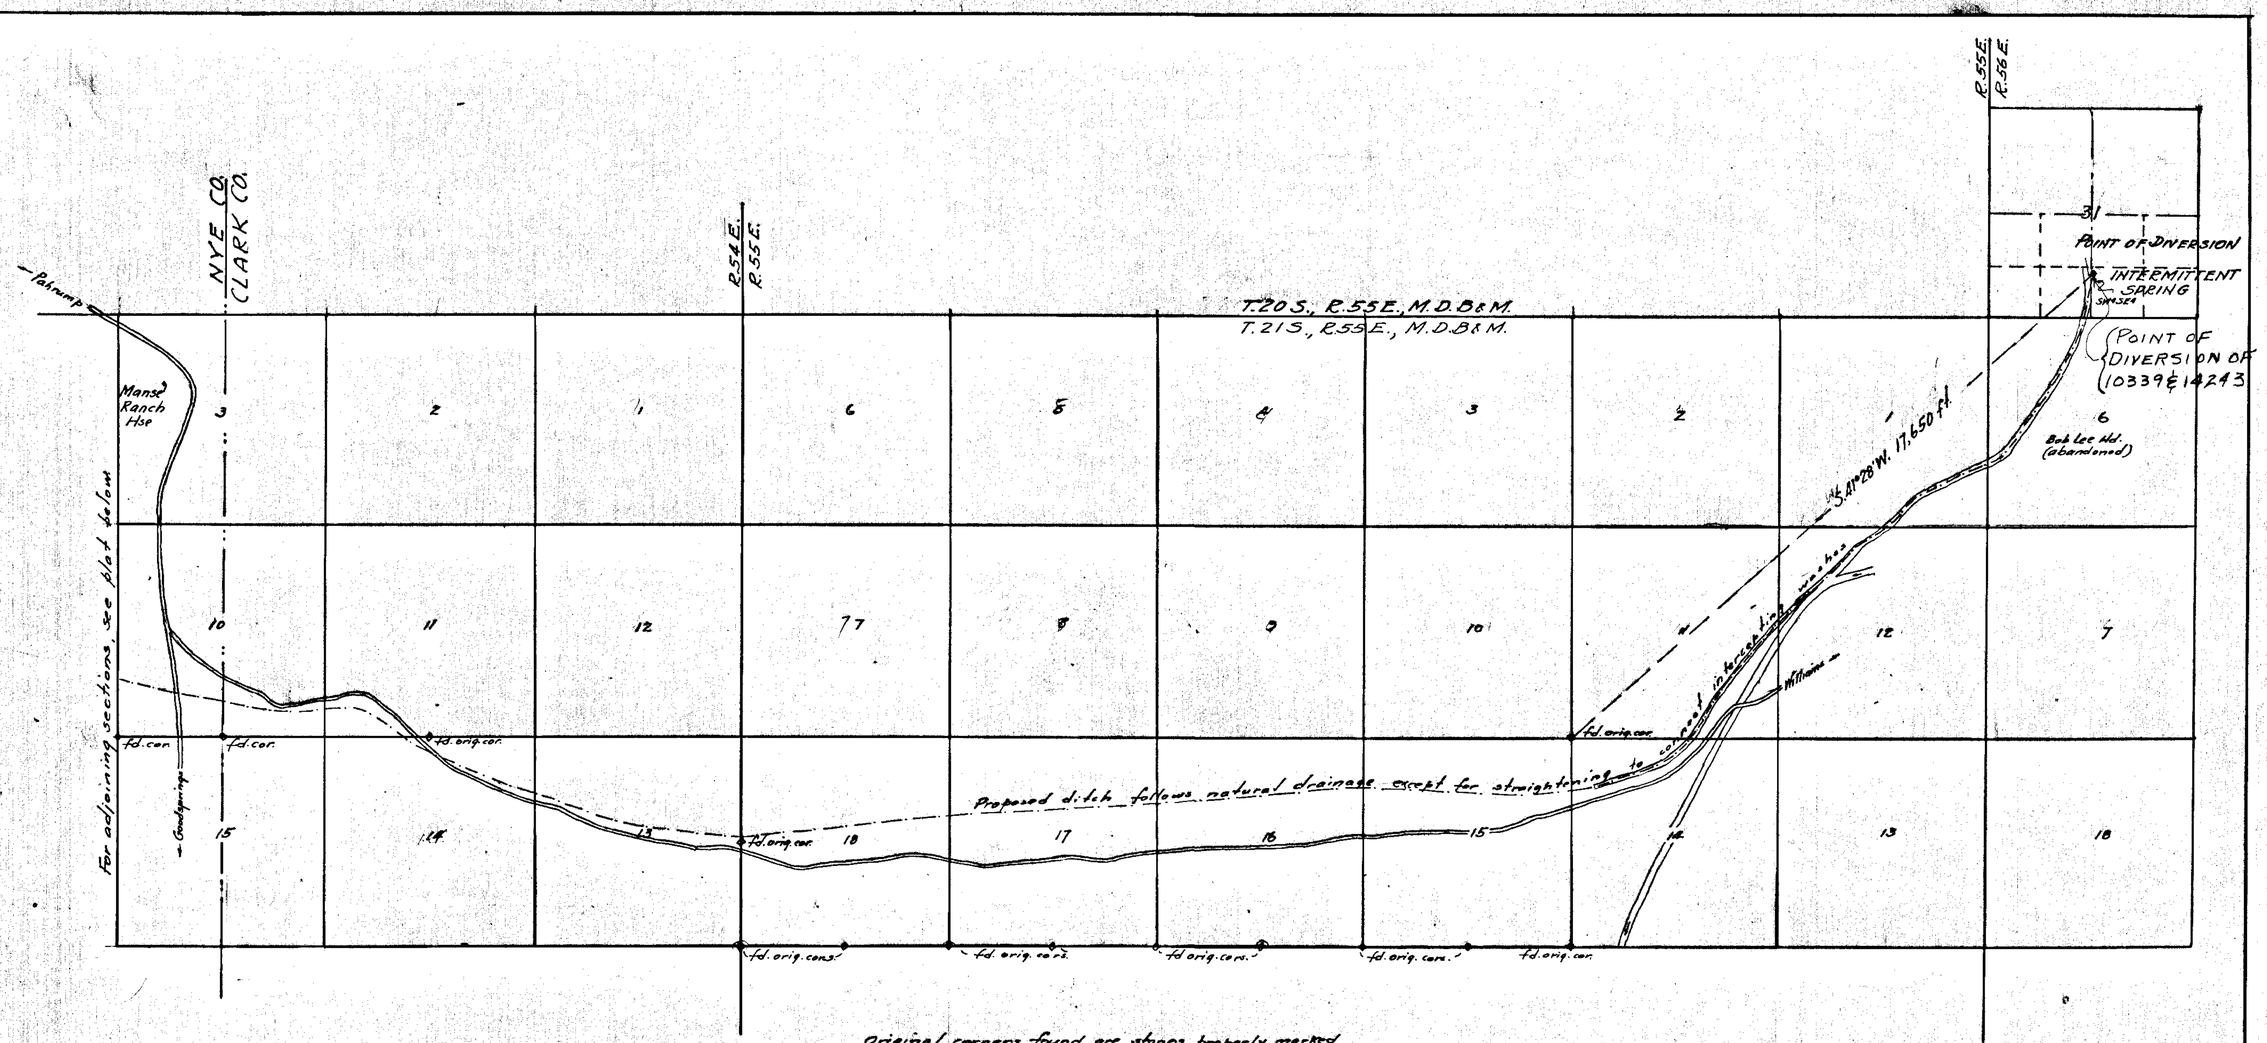

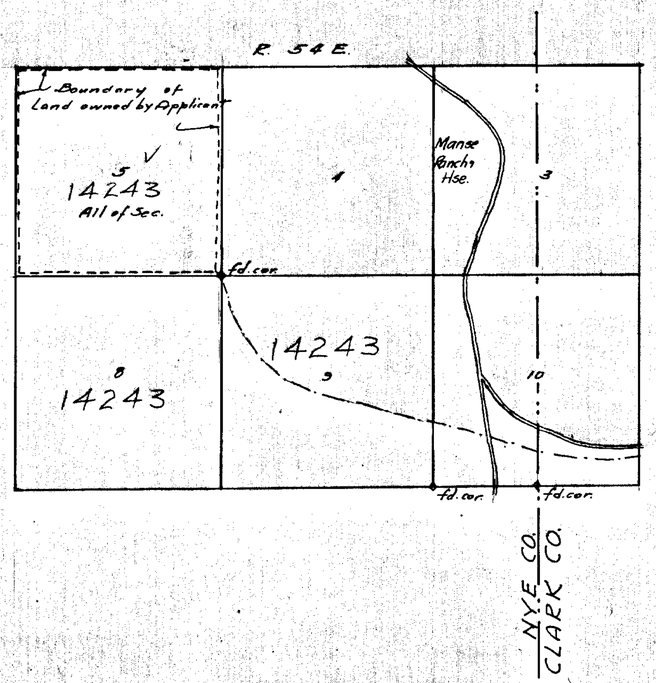

STATE OF NEVADA } ss.
County of Clark

I, C. D. BAKER, being first duly sworn, depose and say that this map, consisting of one sheet, has been correctly drawn to the designated scale from field notes of a survey made under my supervision and direction between July 29 to 30, 1939 that it truly and correctly represents the location and extent of the proposed works used to divert water from INTERMITTENT SPRING in Clark County to land in Nye County owned, by H. D. CORNELL, for irrigation purposes. That the proposed point of diversion, location and size of diverting channel and the location and names of all other works or streams crossed by or connected with the proposed works, place and manner of use, location of lands owned by applicant, are fully and correctly designated thereon.

C. D. Baker
STATE WATER RIGHT SURVEYOR.

Subscribed and sworn to before me this 2nd day of August, 1939.

Anna Moe
NOTARY PUBLIC IN AND FOR CLARK COUNTY - NEVADA.

10339

SCALE 1 IN. = 2000 FT.

0 1000 2000 4000 6000 8000

FILED
August 21, 1939
STATE ENGINEER'S OFFICE

MAP TO ACCOMPANY APPLICATION
OF
H. D. CORNELL
TO APPROPRIATE WATER FROM
INTERMITTENT SPRING
FOR
IRRIGATION
CLARK & NYE COUNTIES

14243 PLACE IN 10339