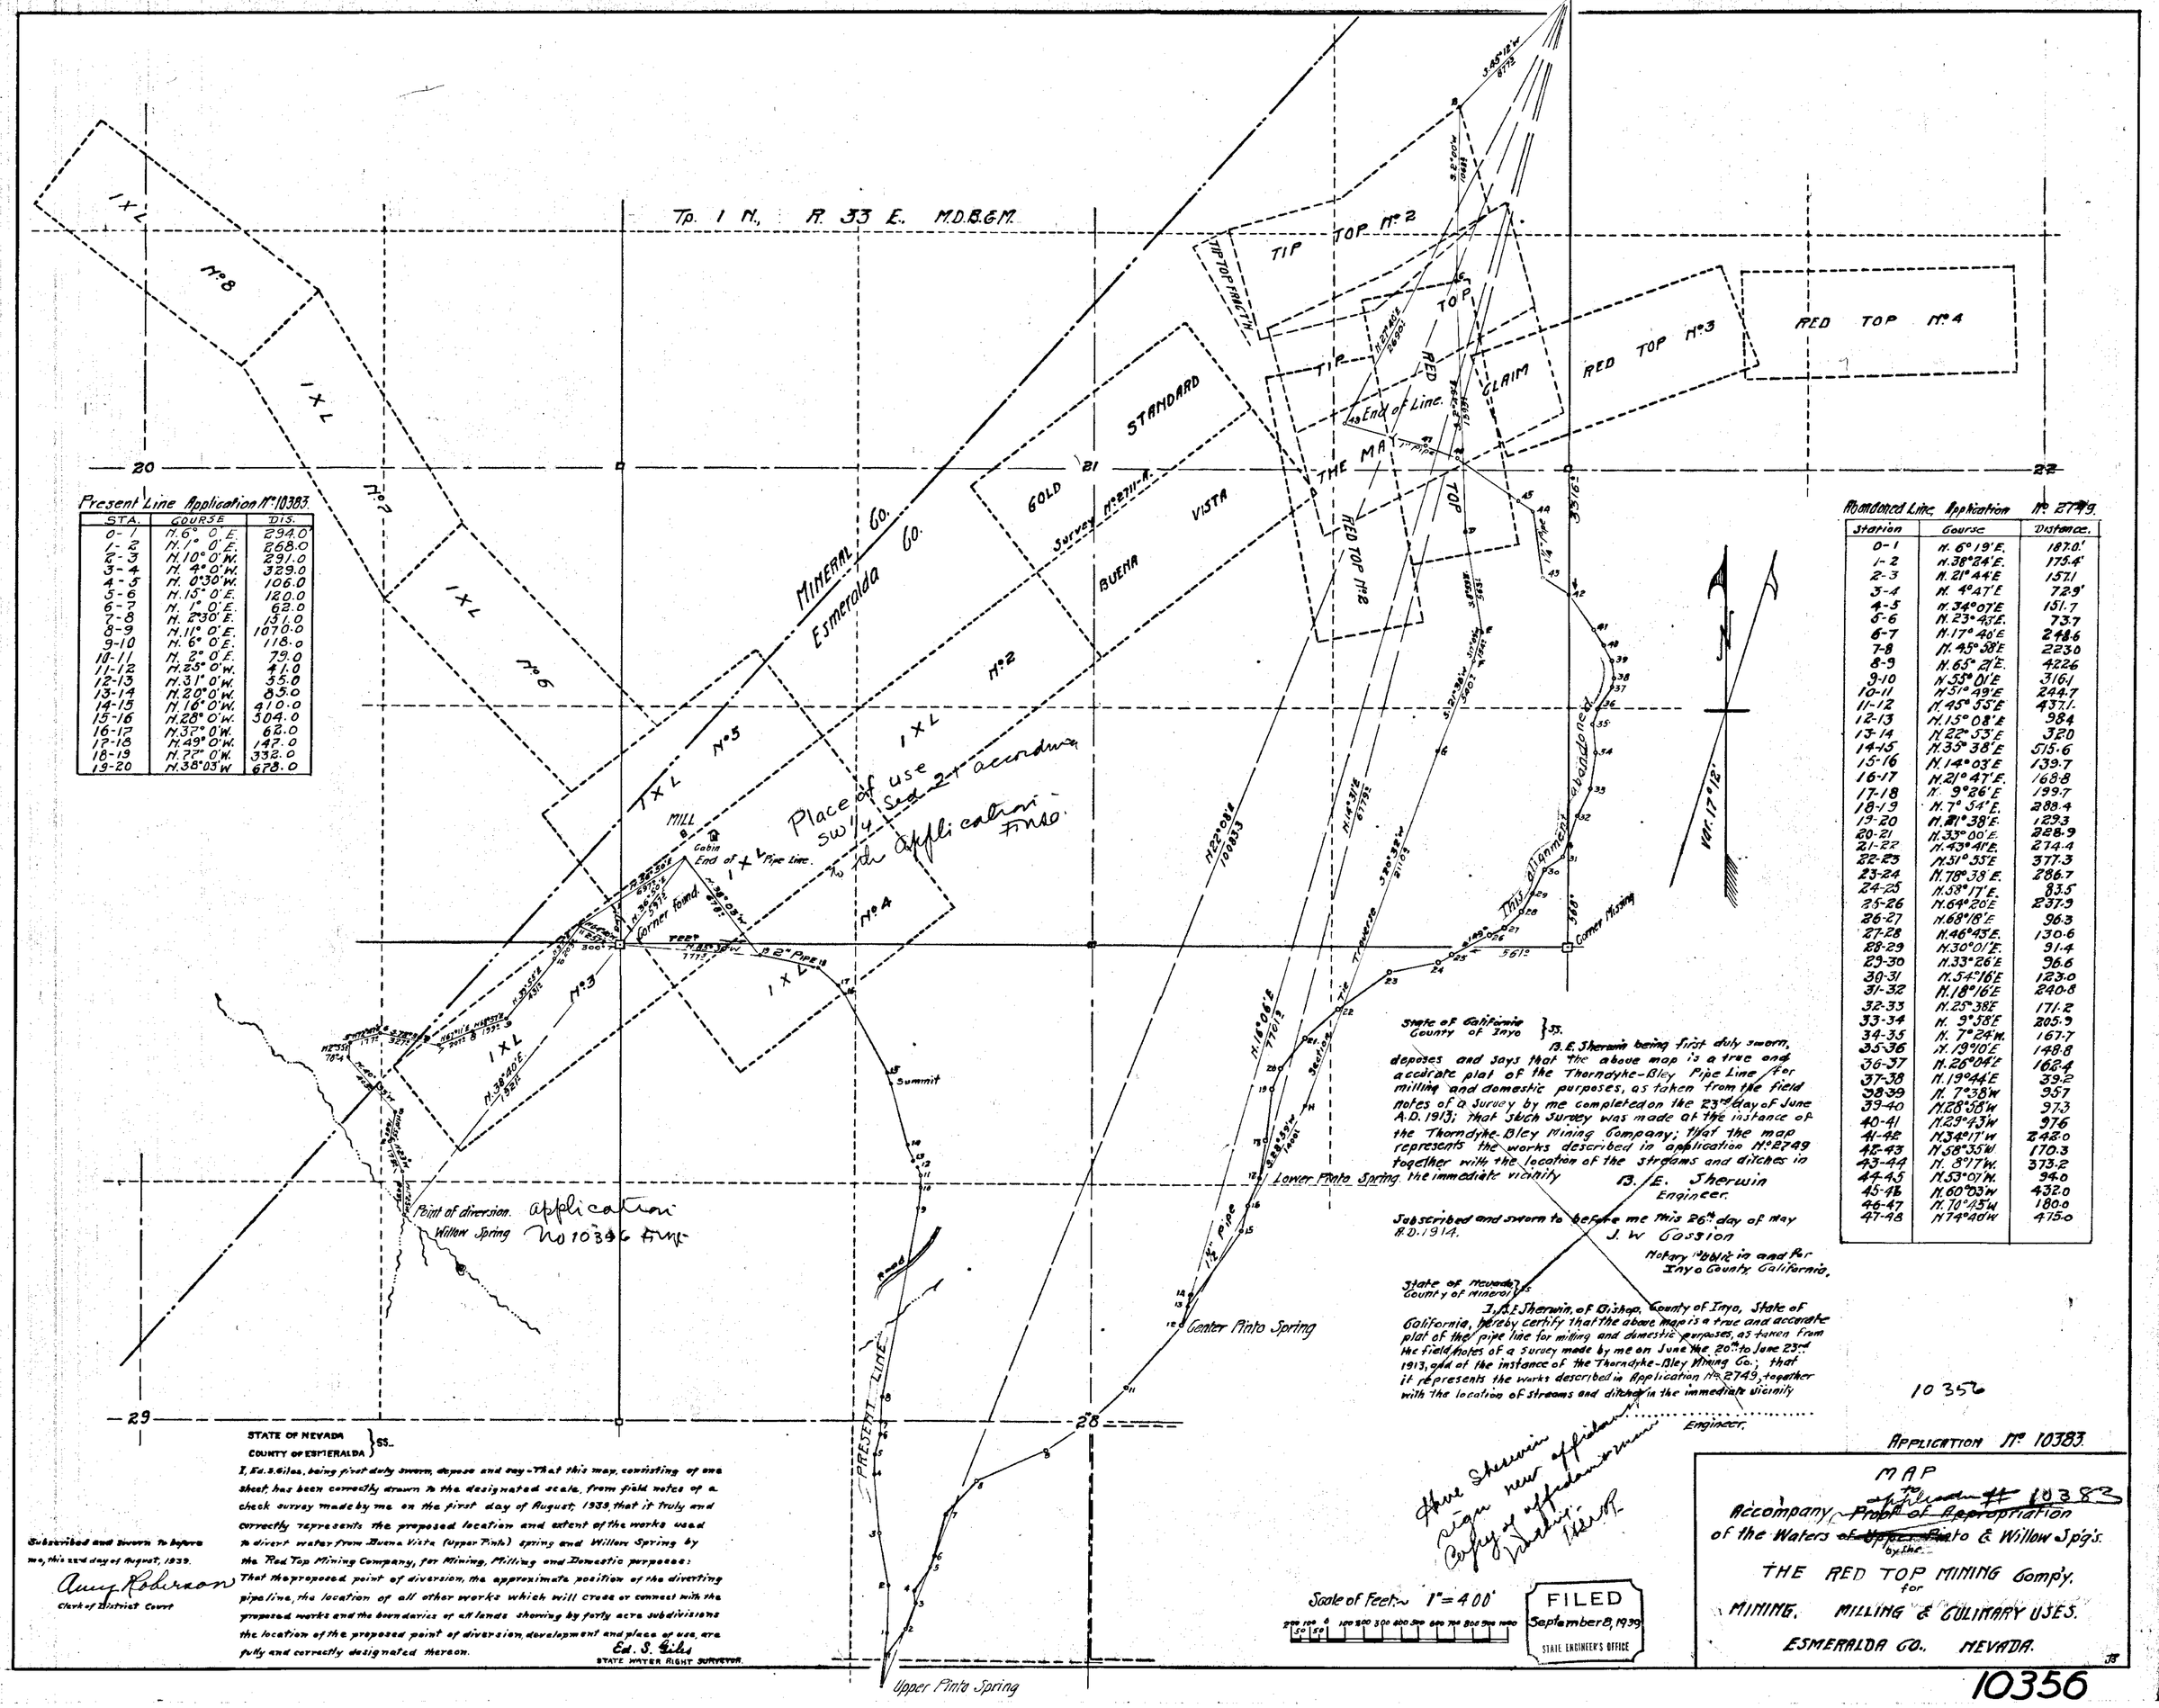

Present Line Application No 10383

STA.	COURSE	DIS.
0-1	N. 6° 0' E.	294.0'
1-2	N. 1° 0' E.	268.0
2-3	N. 10° 0' W.	291.0
3-4	N. 4° 0' W.	329.0
4-5	N. 0° 30' W.	106.0
5-6	N. 15° 0' E.	120.0
6-7	N. 1° 0' E.	62.0
7-8	N. 2° 30' E.	131.0
8-9	N. 11° 0' E.	1070.0
9-10	N. 6° 0' E.	118.0
10-11	N. 2° 0' E.	79.0
11-12	N. 25° 0' W.	41.0
12-13	N. 31° 0' W.	35.0
13-14	N. 20° 0' W.	85.0
14-15	N. 16° 0' W.	410.0
15-16	N. 28° 0' W.	504.0
16-17	N. 32° 0' W.	62.0
17-18	N. 49° 0' W.	147.0
18-19	N. 72° 0' W.	332.0
19-20	N. 38° 03' W	678.0

Abandoned Line Application No 2749.

Station	Course	Distance.
0-1	N. 6° 19' E.	187.0'
1-2	N. 38° 24' E.	175.4'
2-3	N. 21° 44' E	157.1
3-4	N. 4° 47' E	72.9'
4-5	N. 34° 07' E	151.7
5-6	N. 23° 43' E.	73.7
6-7	N. 17° 40' E	248.6
7-8	N. 45° 38' E	223.0
8-9	N. 65° 21' E.	422.6
9-10	N. 55° 01' E	316.1
10-11	N. 51° 49' E	244.7
11-12	N. 45° 55' E	437.1
12-13	N. 15° 08' E	98.4
13-14	N. 22° 53' E	32.0
14-15	N. 35° 38' E	515.6
15-16	N. 14° 03' E	139.7
16-17	N. 21° 47' E.	168.8
17-18	N. 9° 26' E	199.7
18-19	N. 7° 54' E.	288.4
19-20	N. 21° 38' E.	129.3
20-21	N. 33° 00' E.	228.9
21-22	N. 43° 41' E.	274.4
22-23	N. 51° 55' E	377.3
23-24	N. 78° 38' E.	286.7
24-25	N. 58° 17' E.	83.5
25-26	N. 64° 20' E	237.9
26-27	N. 68° 18' E	96.3
27-28	N. 46° 43' E.	130.6
28-29	N. 30° 01' E.	91.4
29-30	N. 33° 26' E	96.6
30-31	N. 54° 16' E	123.0
31-32	N. 18° 16' E	240.8
32-33	N. 25° 38' E	171.2
33-34	N. 9° 58' E	205.9
34-35	N. 7° 24' W.	167.7
35-36	N. 19° 00' E	148.8
36-37	N. 26° 04' E	162.4
37-38	N. 19° 44' E	39.2
38-39	N. 7° 38' W	95.7
39-40	N. 28° 58' W	97.3
40-41	N. 23° 43' W	97.6
41-42	N. 34° 17' W	242.0
42-43	N. 58° 35' W	170.3
43-44	N. 8° 17' W.	373.2
44-45	N. 53° 07' W.	94.0
45-46	N. 60° 03' W	432.0
46-47	N. 70° 45' W	180.0
47-48	N. 74° 40' W	475.0

State of California
County of Inyo } ss.

B. E. Sherwin being first duly sworn, deposes and says that the above map is a true and accurate plat of the Thorndyke-Bley Pipe Line for milling and domestic purposes, as taken from the field notes of a survey by me completed on the 23rd day of June A.D. 1913; that such survey was made at the instance of the Thorndyke-Bley Mining Company; that the map represents the works described in application No 2749 together with the location of the streams and ditches in the immediate vicinity

B. E. Sherwin
Engineer.

Subscribed and sworn to before me this 26th day of May A.D. 1914.

J. W. Gossion
Notary Public in and for Inyo County, California.

State of Nevada
County of Mineral } ss.

I, B. E. Sherwin, of Bishop, County of Inyo, State of California, hereby certify that the above map is a true and accurate plat of the pipe line for milling and domestic purposes, as taken from the field notes of a survey made by me on June the 20th to June 23rd 1913, and at the instance of the Thorndyke-Bley Mining Co.; that it represents the works described in Application No 2749, together with the location of streams and ditches in the immediate vicinity

Engineer.

10356

STATE OF NEVADA
COUNTY OF ESMERALDA } ss.

I, Ed. S. Giles, being first duly sworn, depose and say - That this map, consisting of one sheet, has been correctly drawn to the designated scale, from field notes of a check survey made by me on the first day of August, 1939 that it truly and correctly represents the proposed location and extent of the works used to divert water from Buena Vista (Upper Pinto) spring and Willow Spring by the Red Top Mining Company, for Mining, Milling and Domestic purposes: That the proposed point of diversion, the approximate position of the diverting pipe line, the location of all other works which will cross or connect with the proposed works and the boundaries of all lands showing by forty acre subdivisions the location of the proposed point of diversion, development and place of use, are fully and correctly designated thereon.

Ed. S. Giles
STATE WATER RIGHT SURVEYOR.

Subscribed and sworn to before me, this 22nd day of August, 1939.

Amy Robinson
Clerk of District Court

Have Sherwin sign new affidavit. Copy of affidavit on file W.R.

FILED
September 8, 1939
STATE ENGINEER'S OFFICE

APPLICATION No 10383

MAP
Accompany ~~Proof of Appropriation~~ Application No 10383
of the Waters ~~of Upper Pinto~~ & Willow Spg's.
by the
THE RED TOP MINING Comp'y.
for
MINING, MILLING & CULINARY USES.
ESMERALDA CO., NEVADA.

10356