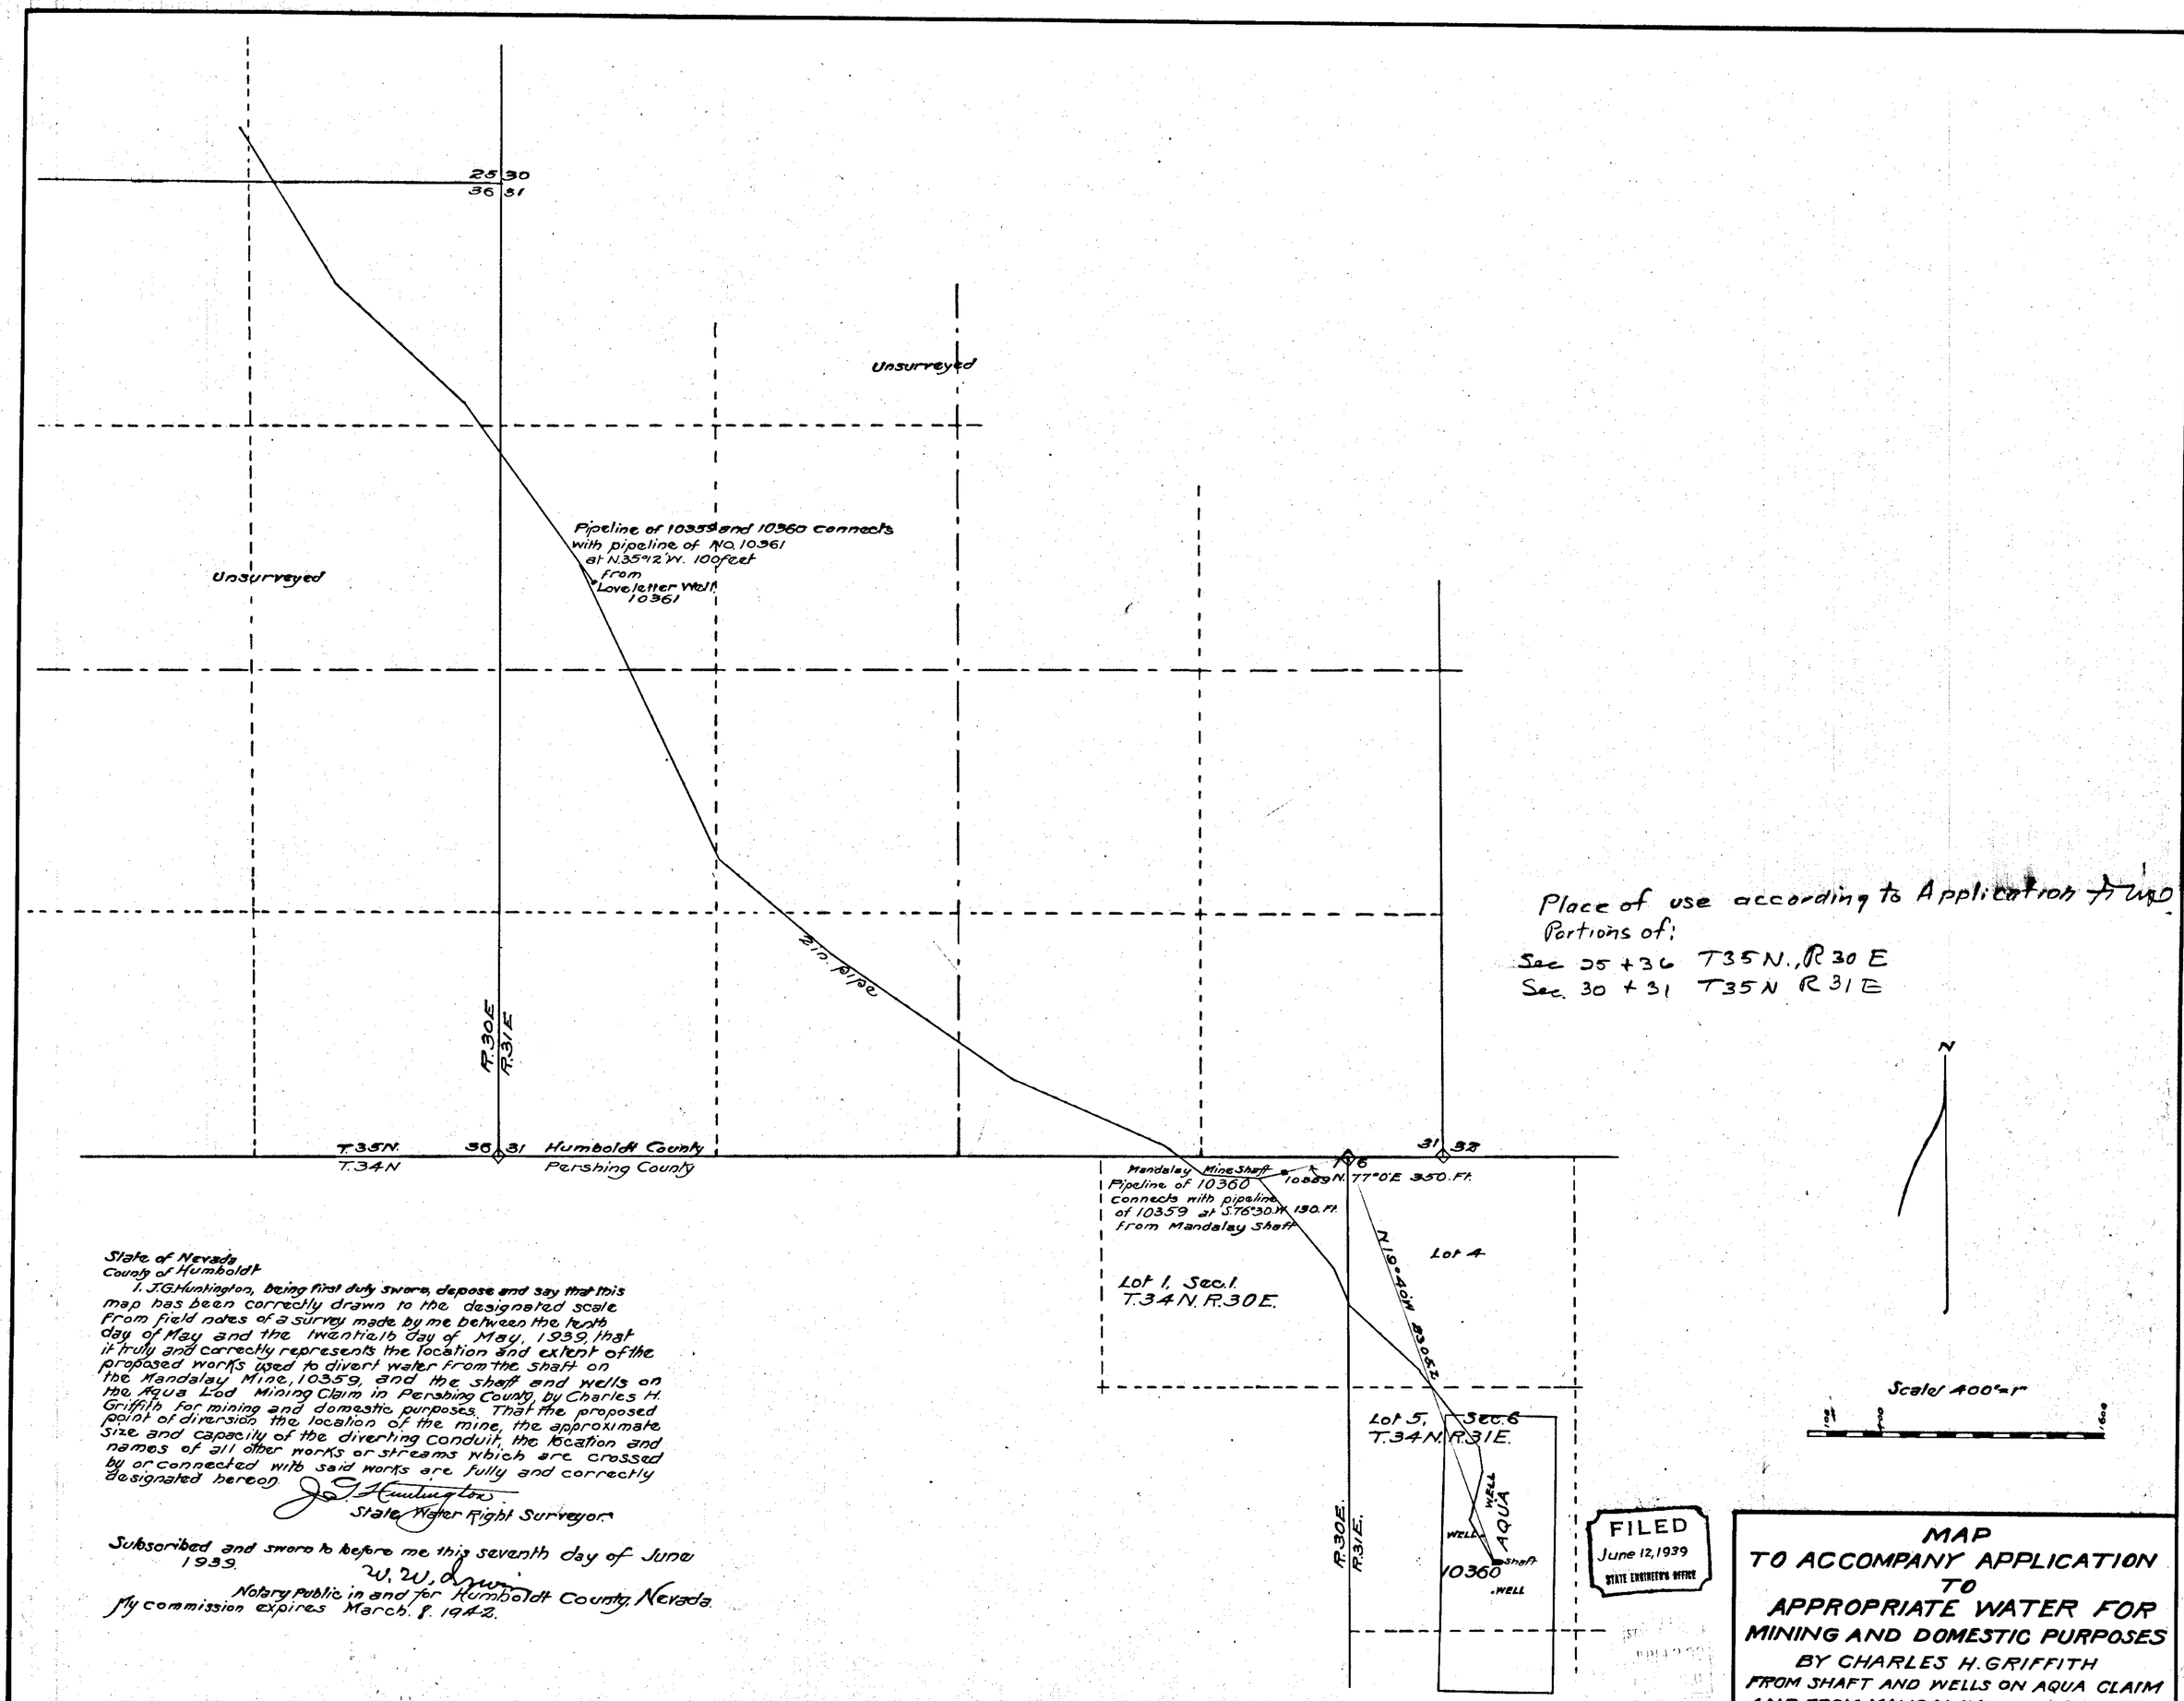

State of Nevada
County of Humboldt

I, J.G. Huntington, being first duly sworn, depose and say that this map has been correctly drawn to the designated scale from field notes of a survey made by me between the tenth day of May and the twentieth day of May, 1939, that it truly and correctly represents the location and extent of the proposed works used to divert water from the shaft on the Mandalay Mine, 10359, and the shaft and wells on the Aqua Lod Mining Claim in Pershing County, by Charles H. Griffith for mining and domestic purposes. That the proposed point of diversion the location of the mine, the approximate size and capacity of the diverting conduit, the location and names of all other works or streams which are crossed by or connected with said works are fully and correctly designated hereon.

J.G. Huntington
State Water Right Surveyor.

Subscribed and sworn to before me this seventh day of June 1939.

W. W. Lewis
Notary Public in and for Humboldt County, Nevada.
My commission expires March 8, 1942.

Place in → 10359 10360