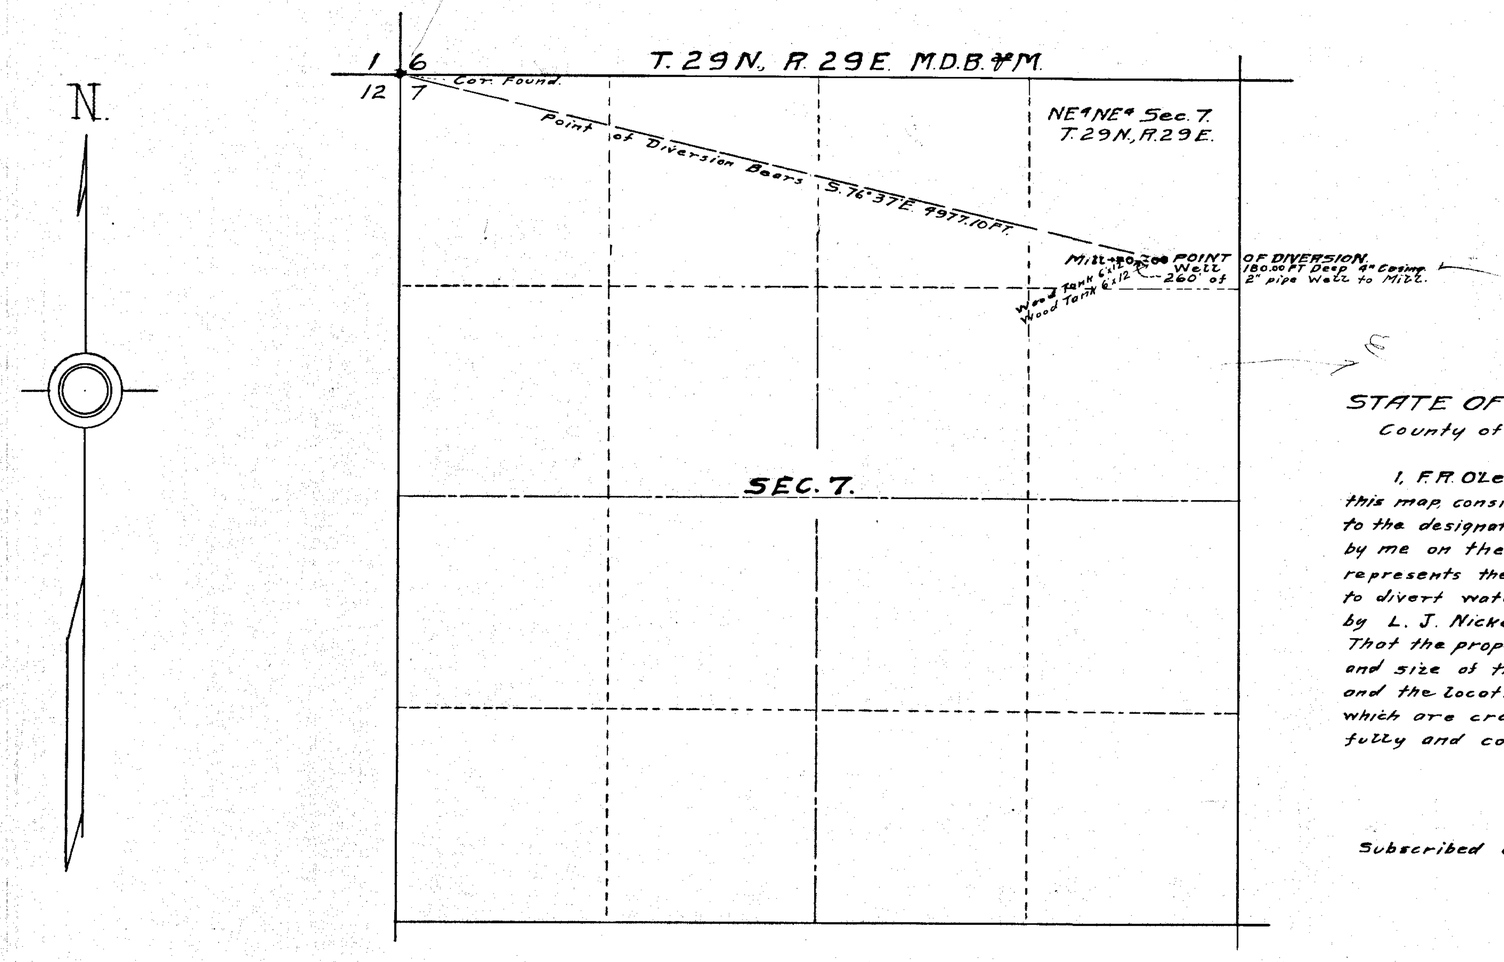

STATE OF NEVADA }
County of Humboldt } S.S.

I, F. R. O'Leary, being first duly sworn, depose and say that this map, consisting of one sheet, has been correctly drawn to the designated scale from field notes of a survey made by me on the 2nd day of July, 1939; that it truly and correctly represents the location and extent of the proposed works used to divert water from Nickerson Well in Pershing County by L. J. Nickerson, for mining and domestic purposes. Milling according to app. Fuse. That the proposed point of diversion, the approximate location and size of the diverting conduit, the place and manner of use, and the location and names of all other works or streams which are crossed by, or connected with the said works, are fully and correctly designated thereon.

F. R. O'Leary
STATE WATER RIGHT SURVEYOR.

Subscribed and sworn to before me this 20th day of July, 1939.
Gloria Germain
NOTARY PUBLIC IN AND FOR HUMBOLDT COUNTY.

Return app Aug 4, 1937

Scale 1" = 500'

0 200 500 1000 2000 FT.

+ Milling according to app. Fuse.
10366

2723 Sept. 29, 1943

FILED
July 20, 1939
STATE ENGINEER'S OFFICE

MAP TO ACCOMPANY
APPLICATION
TO APPRORRIATE WATER
FOR
MINING-DOMESTIC-PURPOSES
BY
L. J. NICKERSON
FROM
WELL.

10366