T. 22 S., R. 61 E.,
M.D.B.&M.

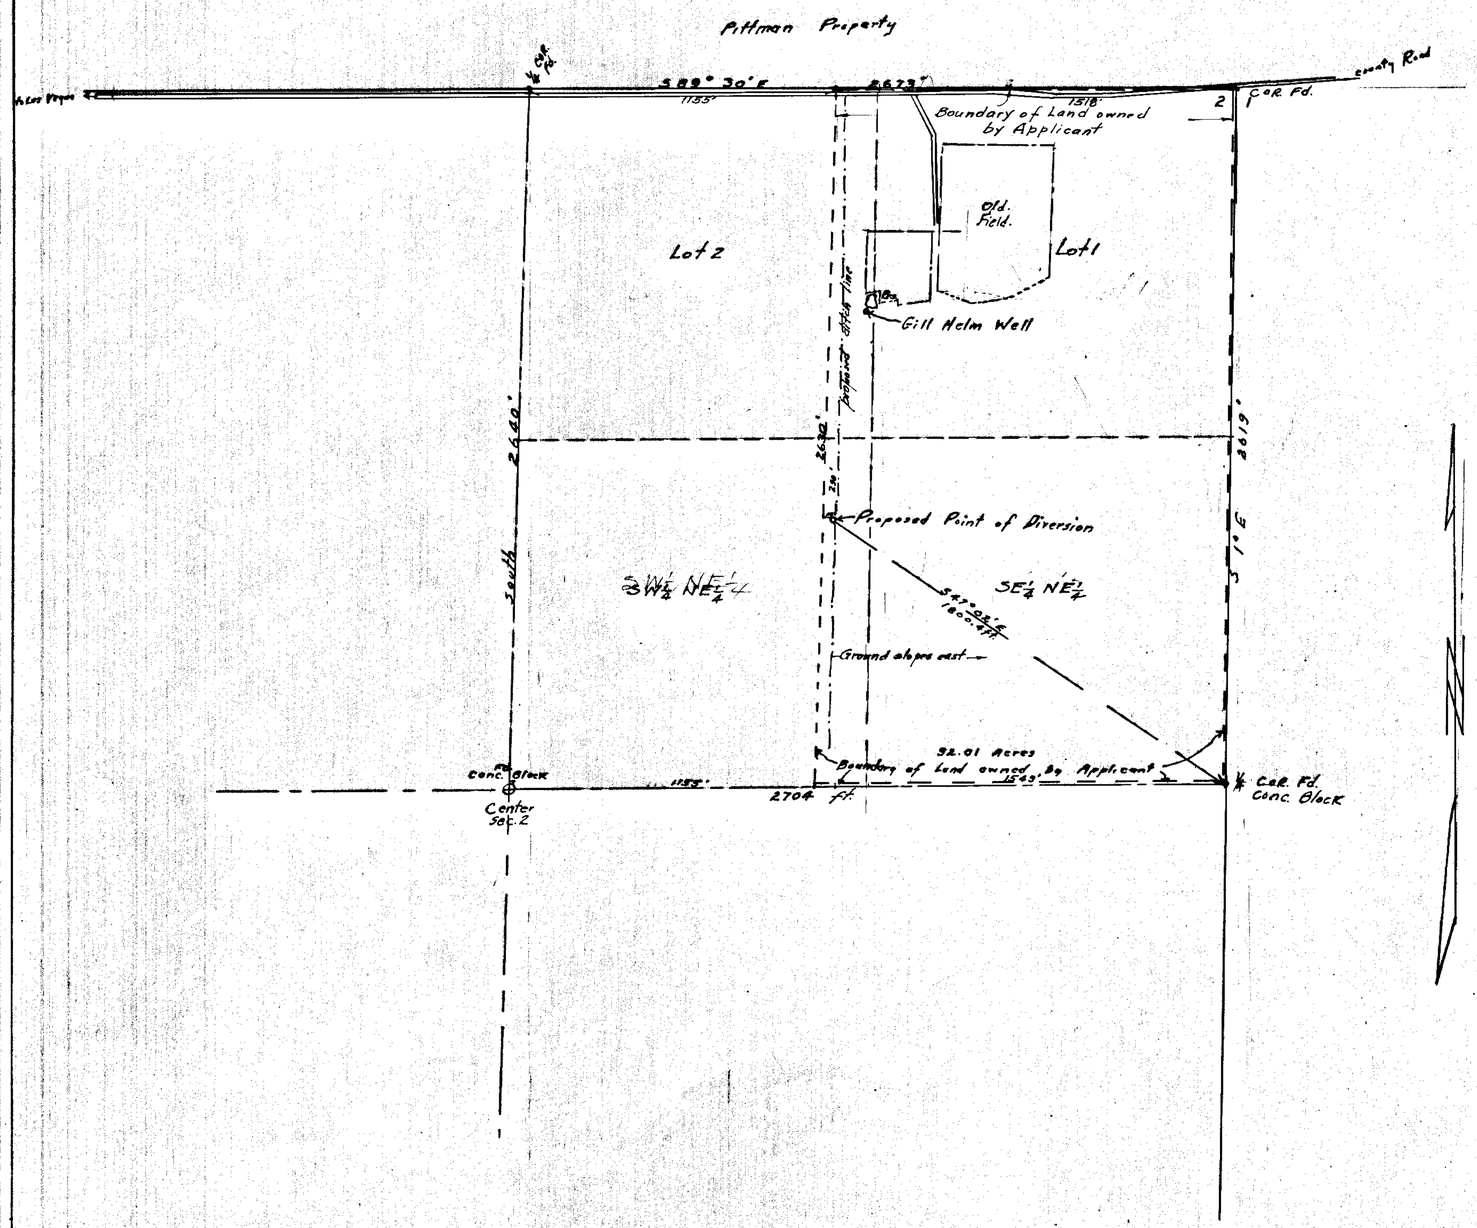

STATE OF NEVADA } ss.
County of Clark

I, C. D. BAKER, being first duly sworn, depose and say that this map, consisting of one sheet, has been correctly drawn to the designated scale from field notes of a survey made by me on the 2nd day of June, 1939; that it truly and correctly represents the location and extent of the proposed works to divert water from Las Vegas Valley Artesian Basin in Clark County by L. P. LEAVITT, for irrigation and domestic use. That the proposed point of diversion, size and capacity of diverting conduit, and the location and names of all other works which are crossed by or connected with the said works, are fully and correctly designated thereon.

C. D. Baker
STATE WATER RIGHT SURVEYOR.

Subscribed and sworn to before me this 7th day of July, 1939

Wm. L. Scott
NOTARY PUBLIC IN AND FOR CLARK COUNTY, NEVADA

My commission expires March 29, 1943.
Wm L. Scott

SCALE 1 IN. = 300 FT.

0 100 200 300 600 900 1200

Certificate No. 3555 Issued 10367 Feb 5, 1951 For 0.055

MAP TO ACCOMPANY
APPLICATION
TO APPROPRIATE WATER
FOR
IRRIGATION & DOMESTIC USE
BY
L. P. LEAVITT

C.D. Baker

FILED
August 21, 1939
STATE ENGINEER'S OFFICE

10367