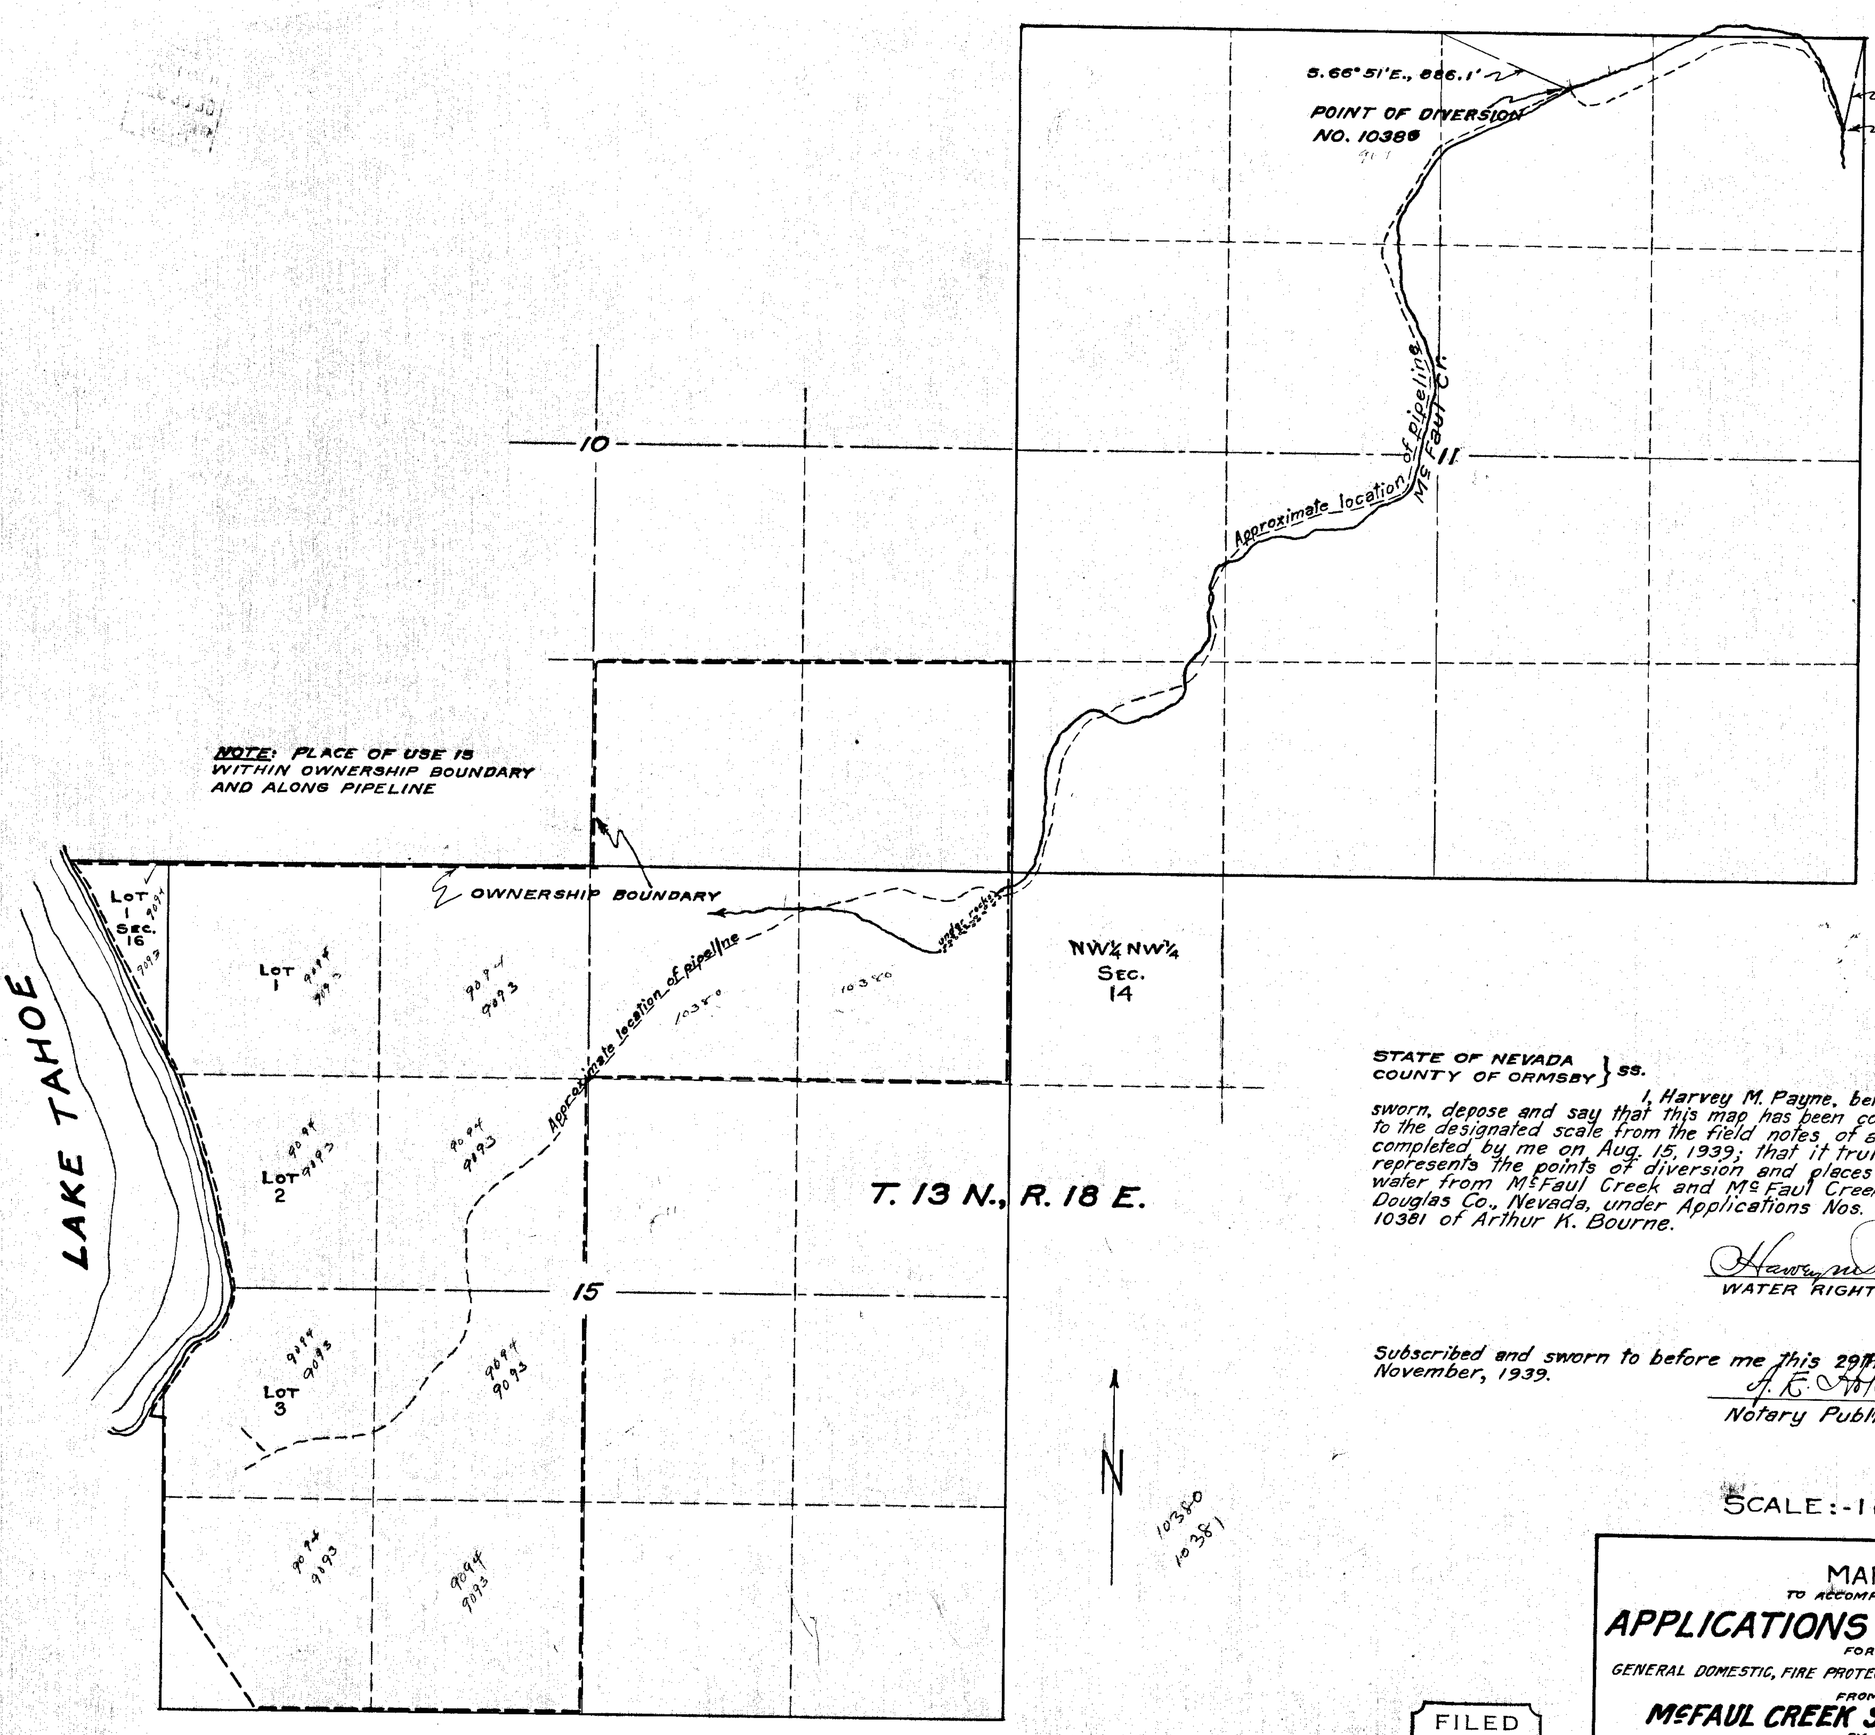

STATE OF NEVADA
COUNTY OF ORMSBY } ss.

I, Harvey M. Payne, being first duly sworn, depose and say that this map has been correctly drawn to the designated scale from the field notes of a survey completed by me on Aug. 15, 1939; that it truly and correctly represents the points of diversion and places of use of water from McFaul Creek and McFaul Creek Springs, Douglas Co., Nevada, under Applications Nos. 10380 and 10381 of Arthur K. Bourne.

Harvey M. Payne
WATER RIGHT ENGINEER.

Subscribed and sworn to before me this 29th day of November, 1939.

A. E. McGath
Notary Public

SCALE:- 1 IN. = 500 FT.

MAP
TO ACCOMPANY
APPLICATIONS NOS. 10380-81
FOR
GENERAL DOMESTIC, FIRE PROTECTION AND IRRIGATION USES
FROM
McFAUL CREEK SPRS. AND CR.
BY
ARTHUR K. BOURNE

SURVEYED AND MAPPED BY HARVEY M. PAYNE, WATER RIGHT ENGINEER

FILED
December 30, 1939
STATE ENGINEER'S OFFICE

Place in → 10380-10381