SERIAL No.	APPLICANT	TP.	RANGE	SECTION	SUBDIVISION	CULTURE
10391	RICHARD H. CLOUGH	20S	61E	34	S.W.¼ of N.E.¼	

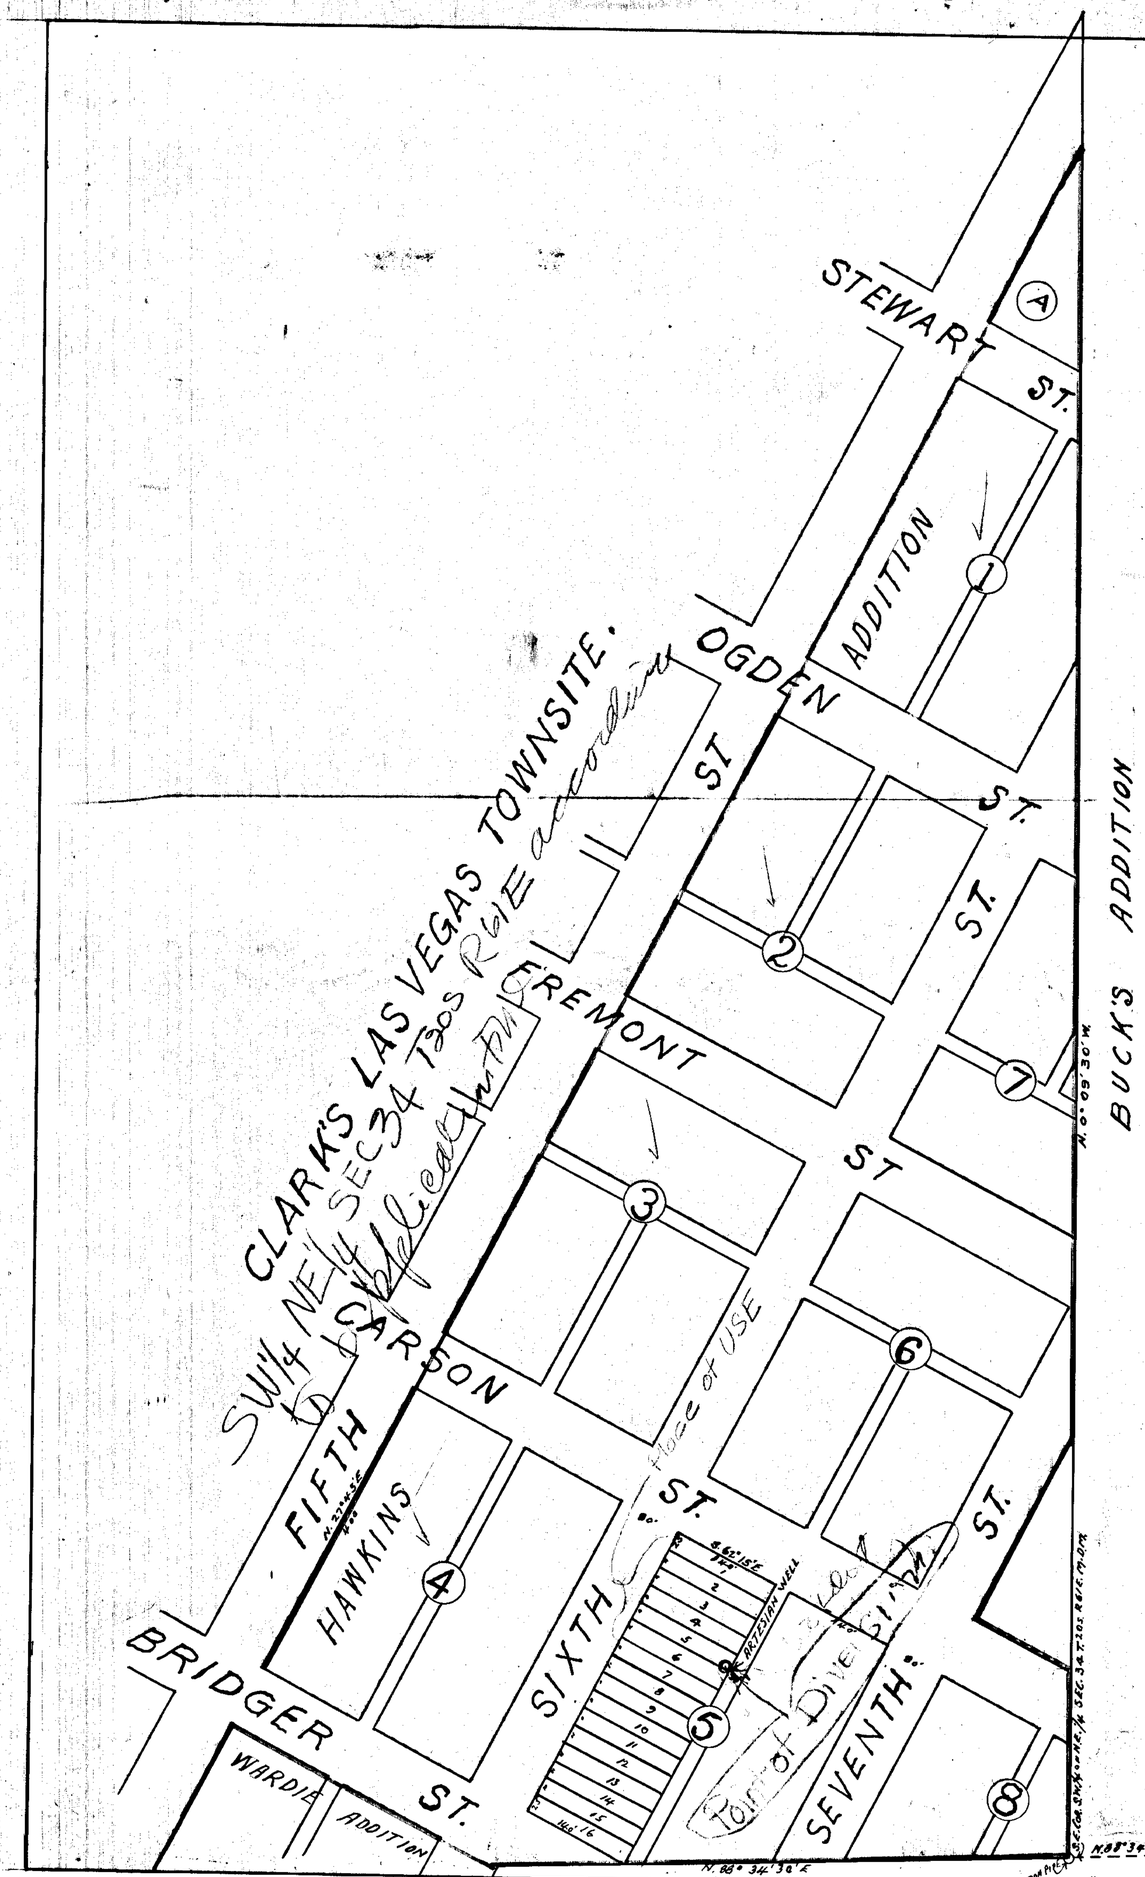

N

SCALE 100' To 1 INCH

STATE OF NEVADA } S.S.
COUNTY OF CLARK

I, J.T. McWILLIAMS, A STATE WATER RIGHT SURVEYOR, FOR THE STATE OF NEVADA, FIRST BEING DULY SWORN, DEPOSES AND SAYS THAT THE MAP HEREON IS A TRUE AND ACCURATE PLAT OF LOTS 1, 2, 3, 4, 5 AND 6 IN BLOCK No. 5 IN THE HAWKINS ADDITION TO THE CITY OF LAS VEGAS, STATE OF NEVADA, UPON WHICH LAND ON LOT No. 5 RICHARD H. CLOUGH PROPOSES TO DRILL AN ARTESIAN WELL AND TO CONSTRUCT A PUMPING PLANT TO SUPPLY WATER FOR AN APARTMENT HOUSE AND TO IRRIGATE THE LAWNS ON SAID LOTS, WITH IRON PIPES TO CONVEY WATER TO HOUSE AND LAWNS, AND THAT THE WATER WILL BE CONTROLLED BY USE OF VALVES. THAT THIS MAP WAS MADE FROM THE FIELD NOTES OF A SURVEY MADE AND COMPLETED BY ME ON THE FIRST DAY OF JULY 1939, AT THE INSTANCE OF SAID RICHARD H. CLOUGH

J.T. McWilliams
STATE WATER RIGHT SURVEYOR

SUBSCRIBED AND SWORN TO BEFORE ME THIS 12TH DAY OF JULY 1939.

Camellia A. Butts
NOTARY PUBLIC IN AND FOR CLARK COUNTY, STATE OF NEVADA.
MY COMMISSION EXPIRES OCTOBER 16TH 1941

S.W.¼ NE.½ Sec. 34 T20S R61E

10391

Certificate No. 2522 Issued 3/28/40

FILED
July 14, 1939
STATE ENGINEER'S OFFICE

PLAT
OF
RICHARD H CLOUGH
WATER APPLICATION No. 10391
IN
S.W.¼ of N.E.¼ SEC. 34, T.20S. R.61E. M.D.B.&M.
LOT No. 5 BLOCK 5 HAWKINS ADDITION.
CITY OF LAS VEGAS NEVADA

10391