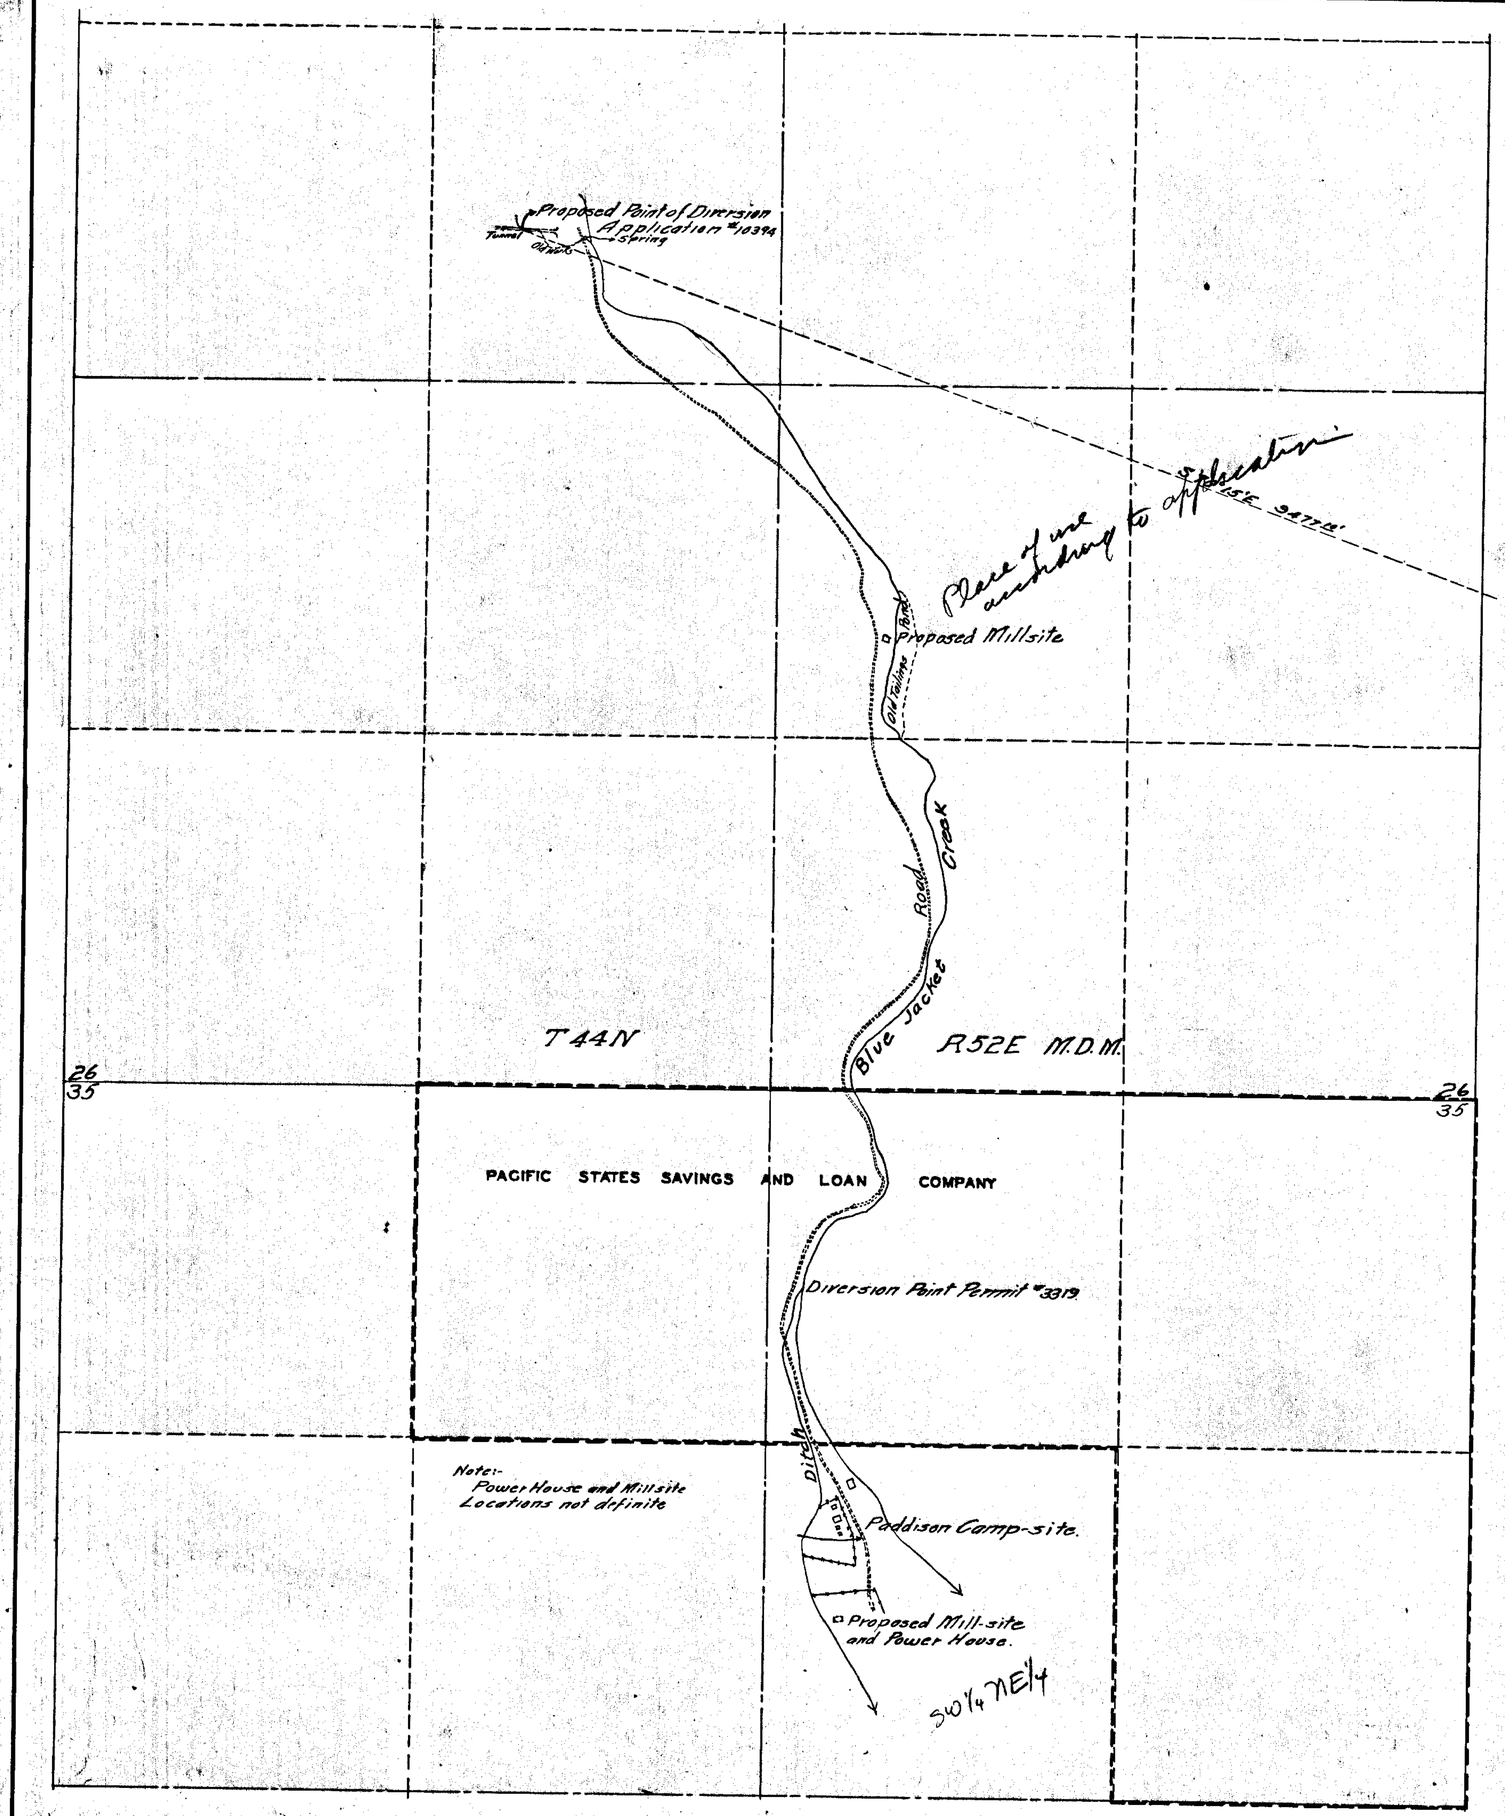

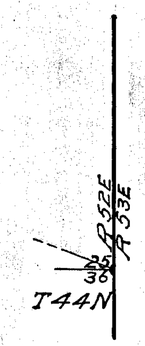

State of Nevada }ss
County of Elko

I, W.H. Settelmeyer, being first duly sworn, depose and say that this map has been correctly drawn to the designated scale from field notes of a survey made by me, between the 30th day of September and the 2nd day of October 1939: that it truly and correctly represents the location and extent of the proposed works to be used to divert water from a mine tunnel, in Elko County by Alice E. Paddison for power, mining, milling and domestic purposes. That the proposed point of diversion, and points of return, the location of the power house and millsites, and the location and names of all other works or streams which are crossed by said works are fully and correctly designated hereon.

W.H. Settelmeyer
State Water Right Surveyor

Subscribed and sworn to before me this 21st day of November 1939

Notary Public in and for Elko County, Nevada

N

S

10394

Scale 1 inch = 300 Feet

FILED
November 24, 1939
STATE ENGINEER'S OFFICE

OFFICE STATE ENGINEER
NOV 21 39
RECEIVED

MAP
TO ACCOompany APPLICATION TO APPROPRIATE WATER FOR ~~POWER~~, MINING, MILLING AND DOMESTIC BY ALICE E. PADDISON FROM A MINE TUNNEL

Not in amended app.

10394