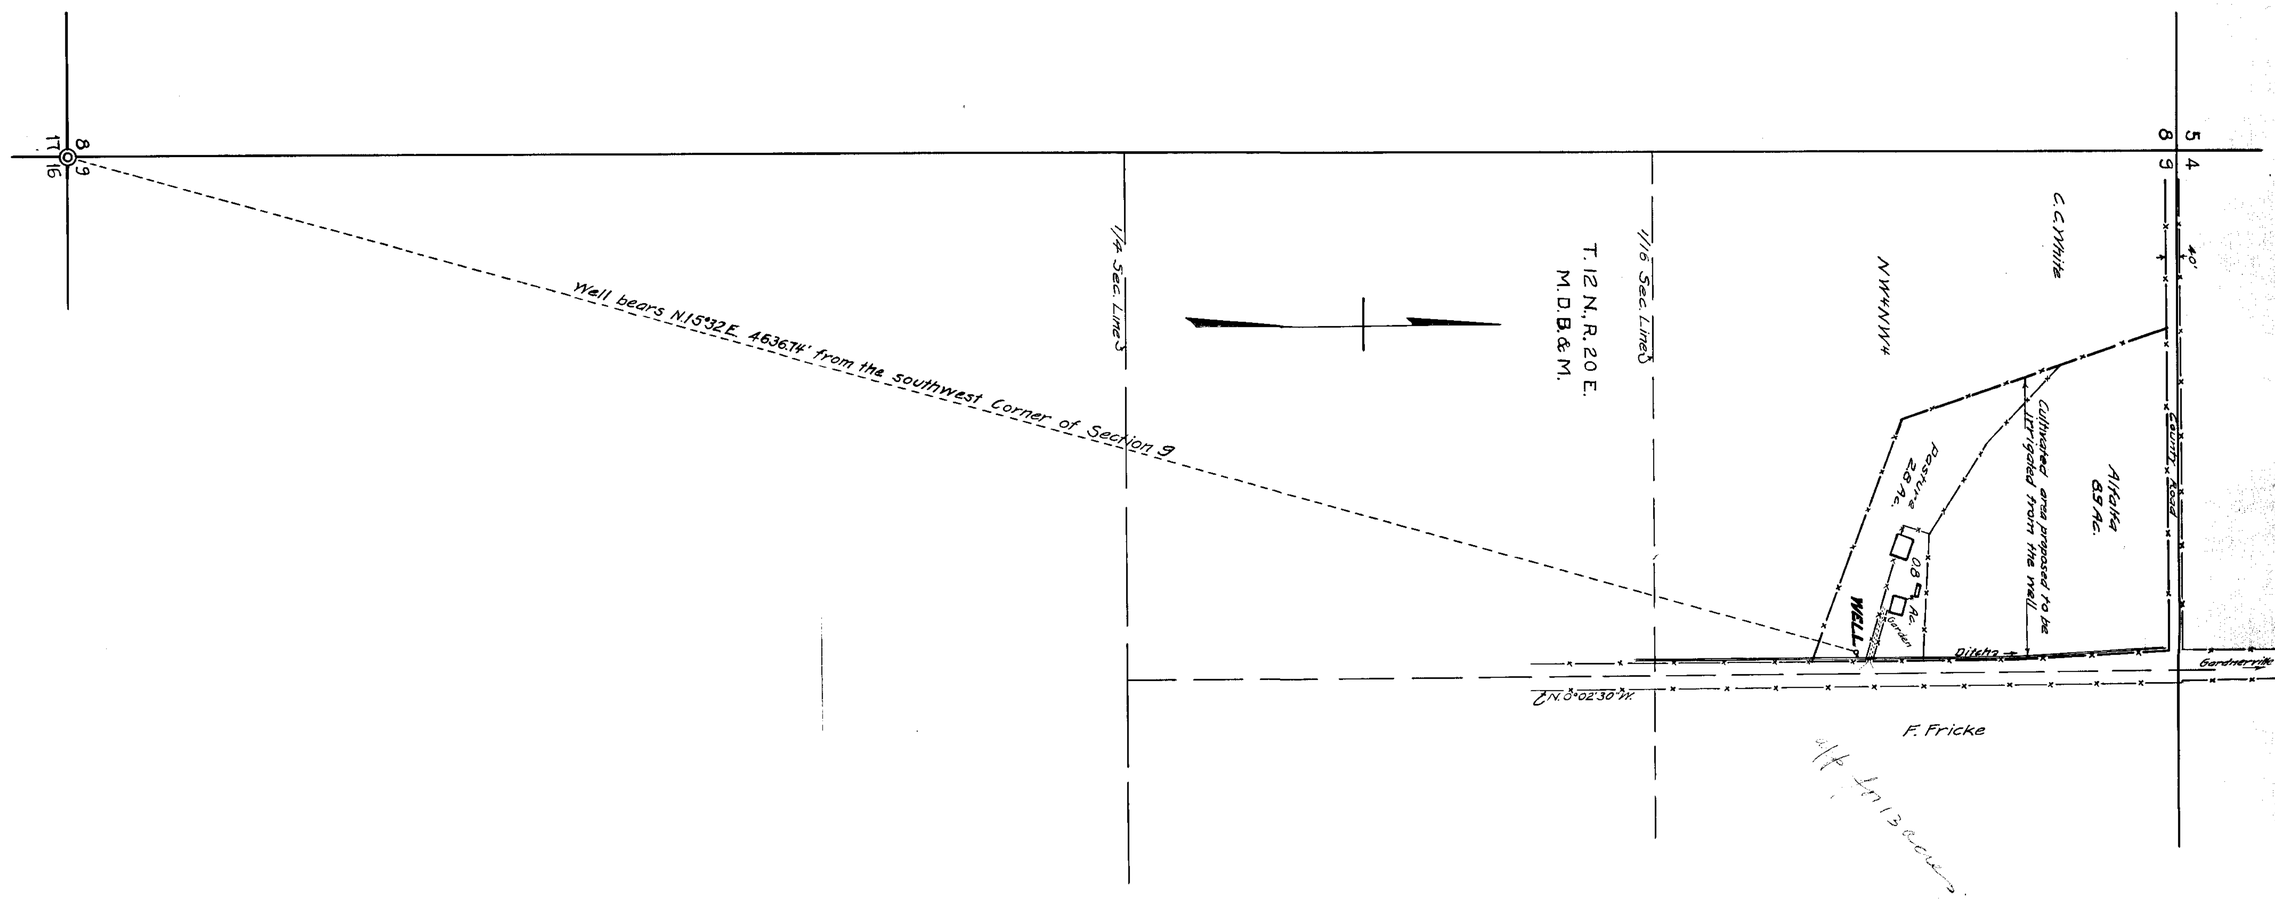

STATE OF NEVADA
County of Douglas } S.S.

I, O. L. Hussman, being first duly sworn, depose and say that this map, consisting of one sheet, has been correctly drawn to the designated scale from field notes of a survey made by me between the 11 day of October and the 6 day of November, 1937; that it truly and correctly represents the proposed location and extent of the works used to divert water from a WELL in Douglas County, by Henry Seeman for irrigation purposes. That the proposed location of the well, the location of all works which will connect with the proposed well and the boundary and area to be irrigated, are fully and correctly designated thereon.

O. L. Hussman
State Water Right Surveyor.

Subscribed and sworn to before me this 7th day of December 1939.

Geo. A. Montgomery
Notary Public in and for Douglas County, Nevada.

FILED
December 7, 1939

10406

MAP TO ACCOMPANY APPLICATION TO APPROPRIATE WATER FOR IRRIGATION, FROM A WELL BY HENRY SEEMAN NEAR GARDNERVILLE NEVADA

Scale:- 1 inch = 200 Feet

10406