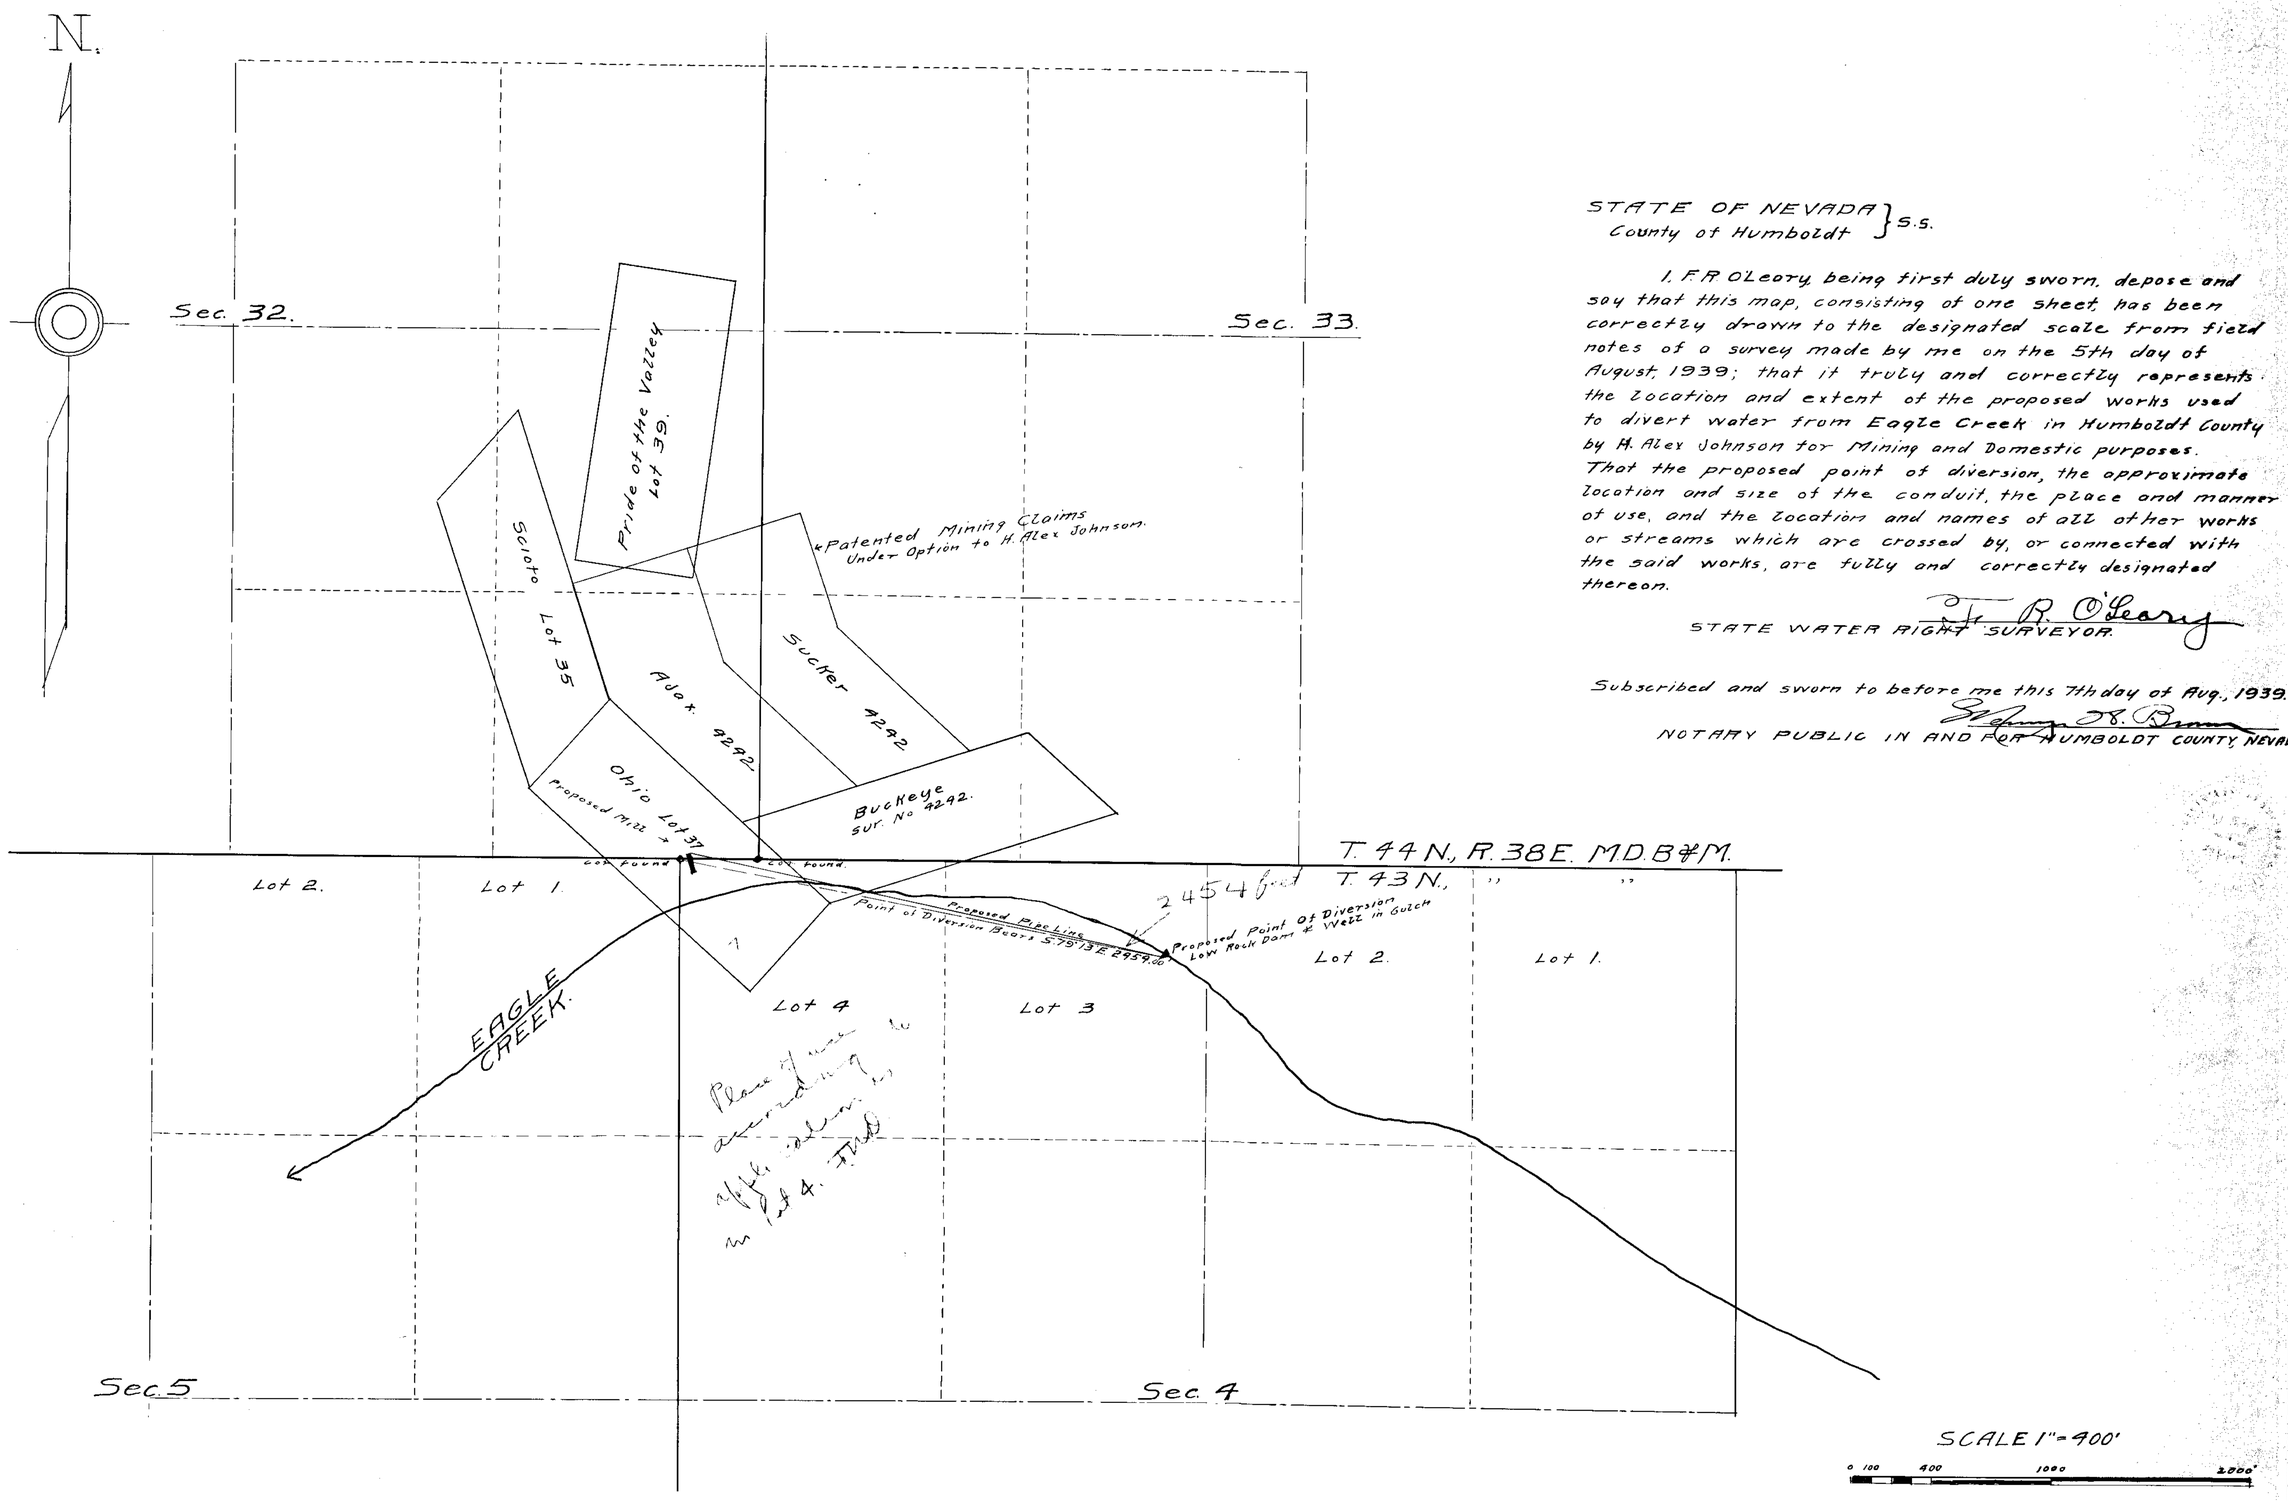

STATE OF NEVADA }
County of Humboldt } S.S.

I, F. R. O'Leary, being first duly sworn, depose and say that this map, consisting of one sheet, has been correctly drawn to the designated scale from field notes of a survey made by me on the 5th day of August, 1939; that it truly and correctly represents the location and extent of the proposed works used to divert water from Eagle Creek in Humboldt County by H. Alex Johnson for Mining and Domestic purposes. That the proposed point of diversion, the approximate location and size of the conduit, the place and manner of use, and the location and names of all other works or streams which are crossed by, or connected with the said works, are fully and correctly designated thereon.

F. R. O'Leary
STATE WATER RIGHT SURVEYOR.

Subscribed and sworn to before me this 7th day of Aug., 1939.

Nelson O. Brown
NOTARY PUBLIC IN AND FOR HUMBOLDT COUNTY, NEVADA

10407

MAP TO ACCOMPANY
APPLICATION
TO APPROPRIATE WATER
FOR
MINING-DOMESTIC-PURPOSES
BY
H. ALEX - JOHNSON
FROM
EAGLE CREEK.

FILED
August 8, 1939

10407