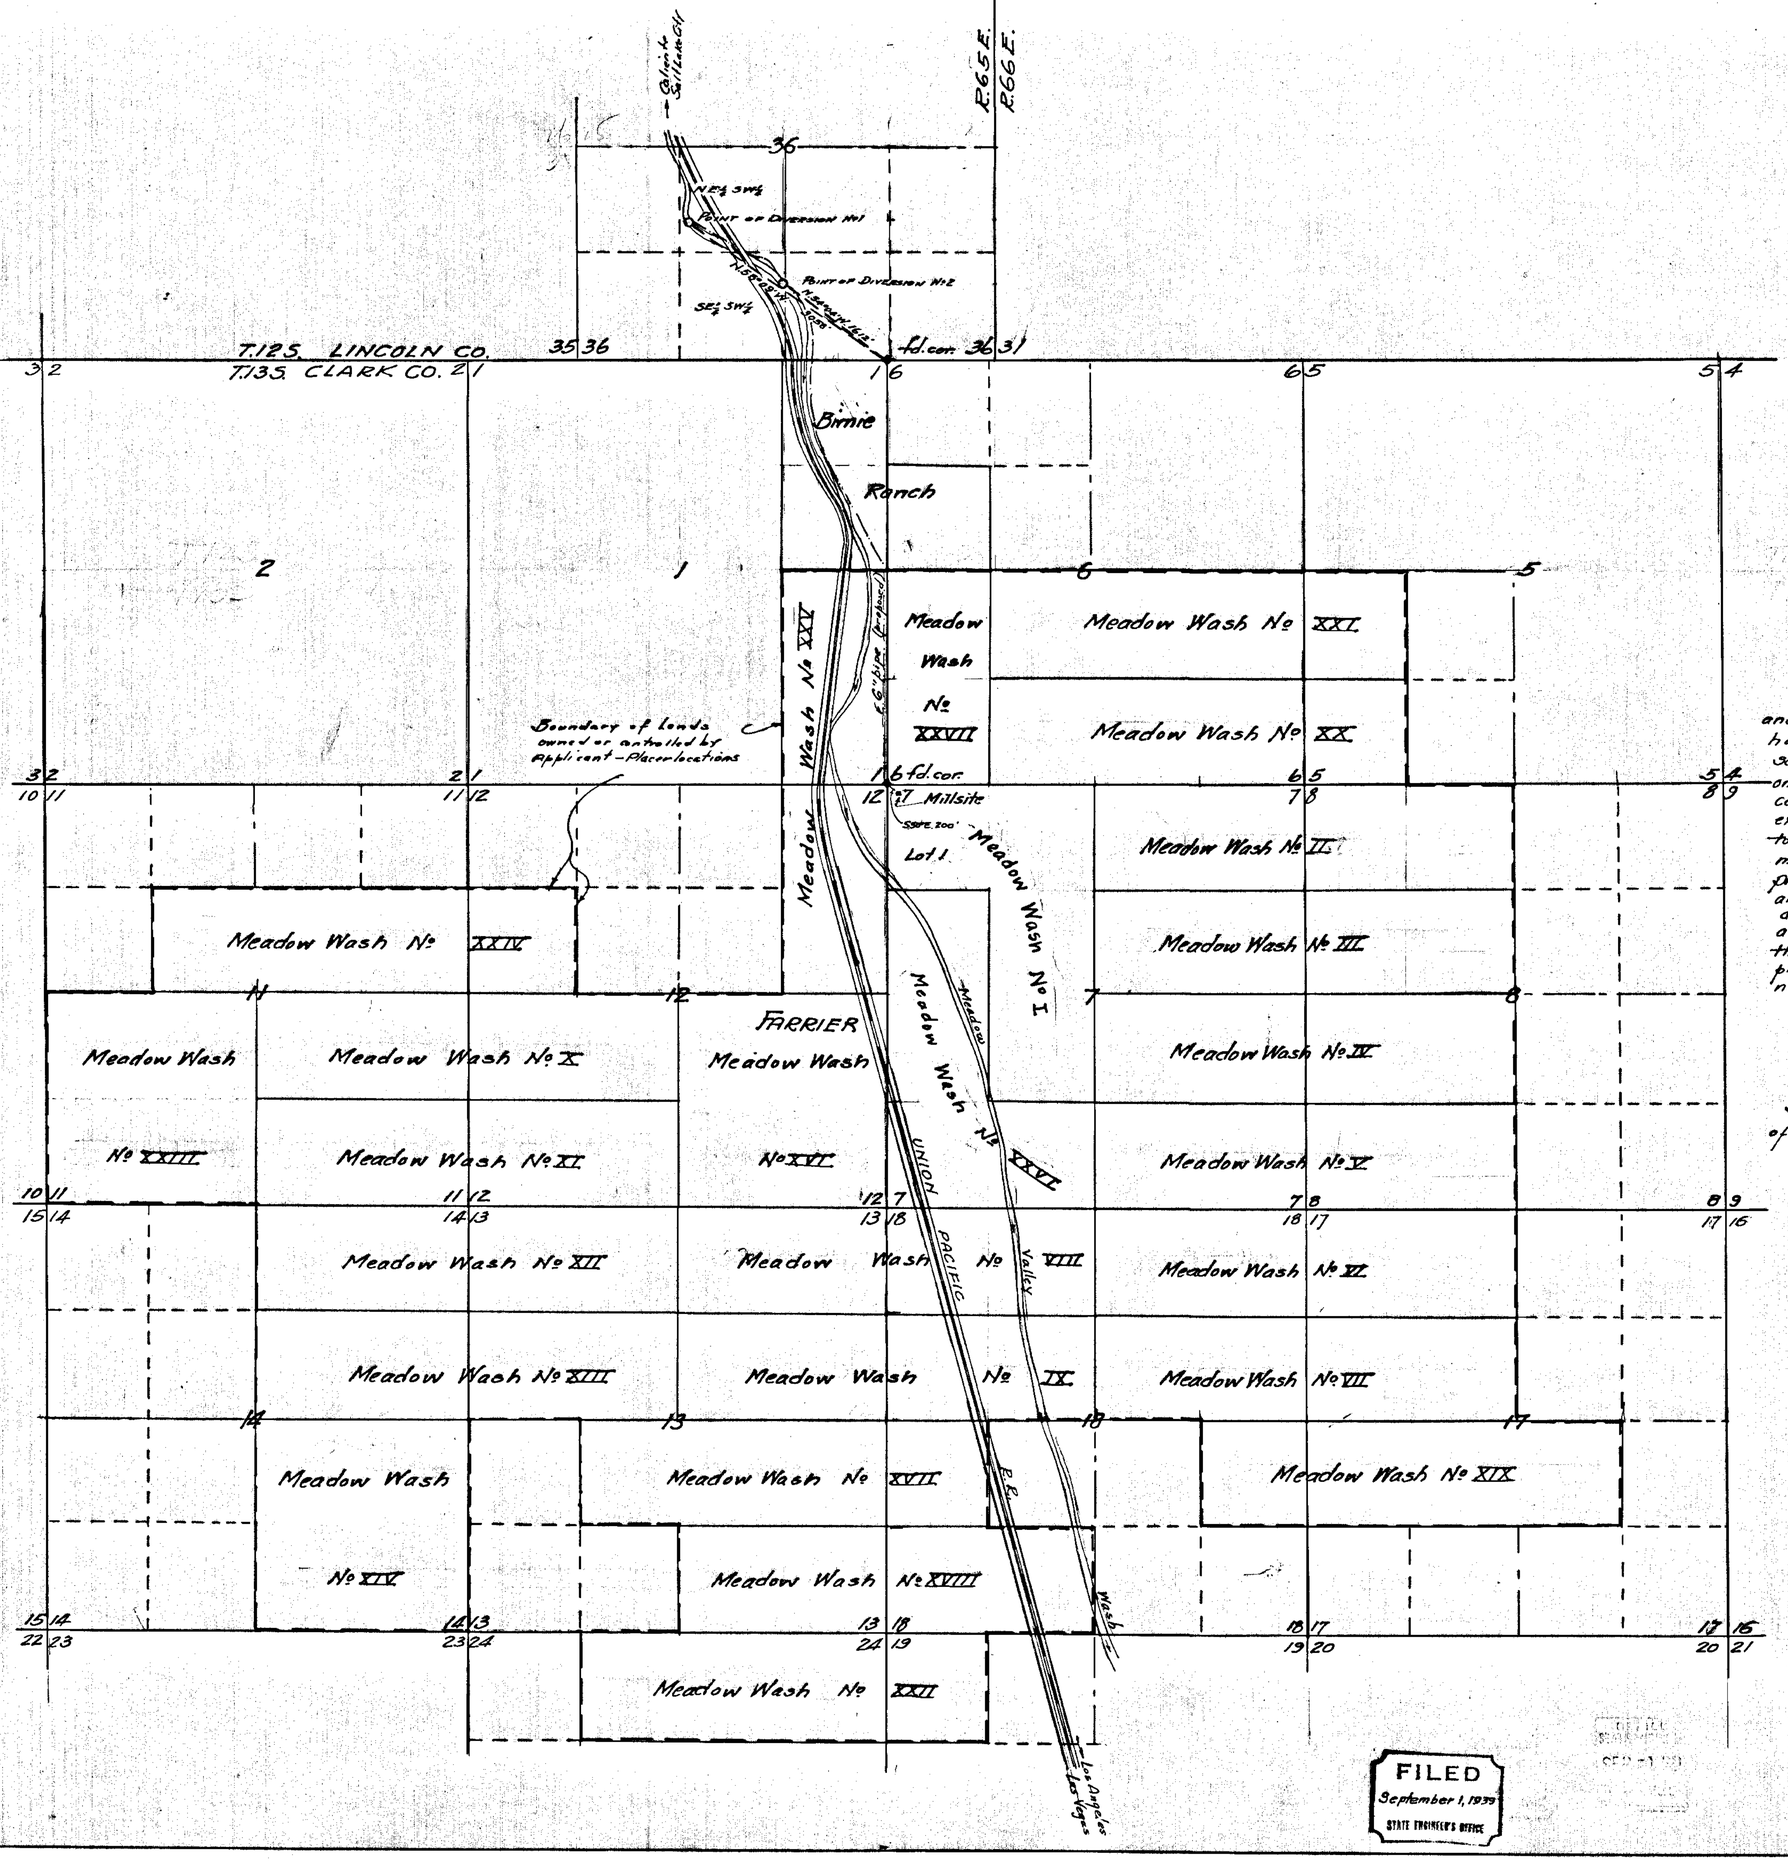

STATE OF NEVADA }
County of Clark } ss.

I, C. D. BAKER, being first duly sworn, depose and say that this map, consisting of one sheet, has been correctly drawn to the designated scale from field notes of a survey made by me on the 24th day of August, 1939; that it truly and correctly represents the proposed location and extent of the works used by EARNEST L. QUIST to divert water from Meadow Valley Wash for mining, milling and domestic purposes; that the proposed points of diversion, approximate location and size of diverting channel or other conduits, all reservoirs or basins, the location and names of all other works which will cross or connect with the proposed works, together with proposed places of use, are fully and correctly designated thereon.

C. D. Baker
STATE WATER RIGHT SURVEYOR

Subscribed and sworn to before me this 29th day of August, 1939.

Anna Moss
NOTARY PUBLIC IN AND FOR CLARK COUNTY - NEVADA

My Commission expires Feb. 3, 1942

10416

SCALE 1 IN. = 1000 FT.

0 1000 2000 3000 4000

FILED
September 1, 1939
STATE ENGINEER'S OFFICE

MAP TO ACCOMPANY APPLICATION TO APPROPRIATE WATER FOR MINING, MILLING & DOMESTIC USES BY EARNEST L. QUIST FROM MEADOW VALLEY WASH

10416