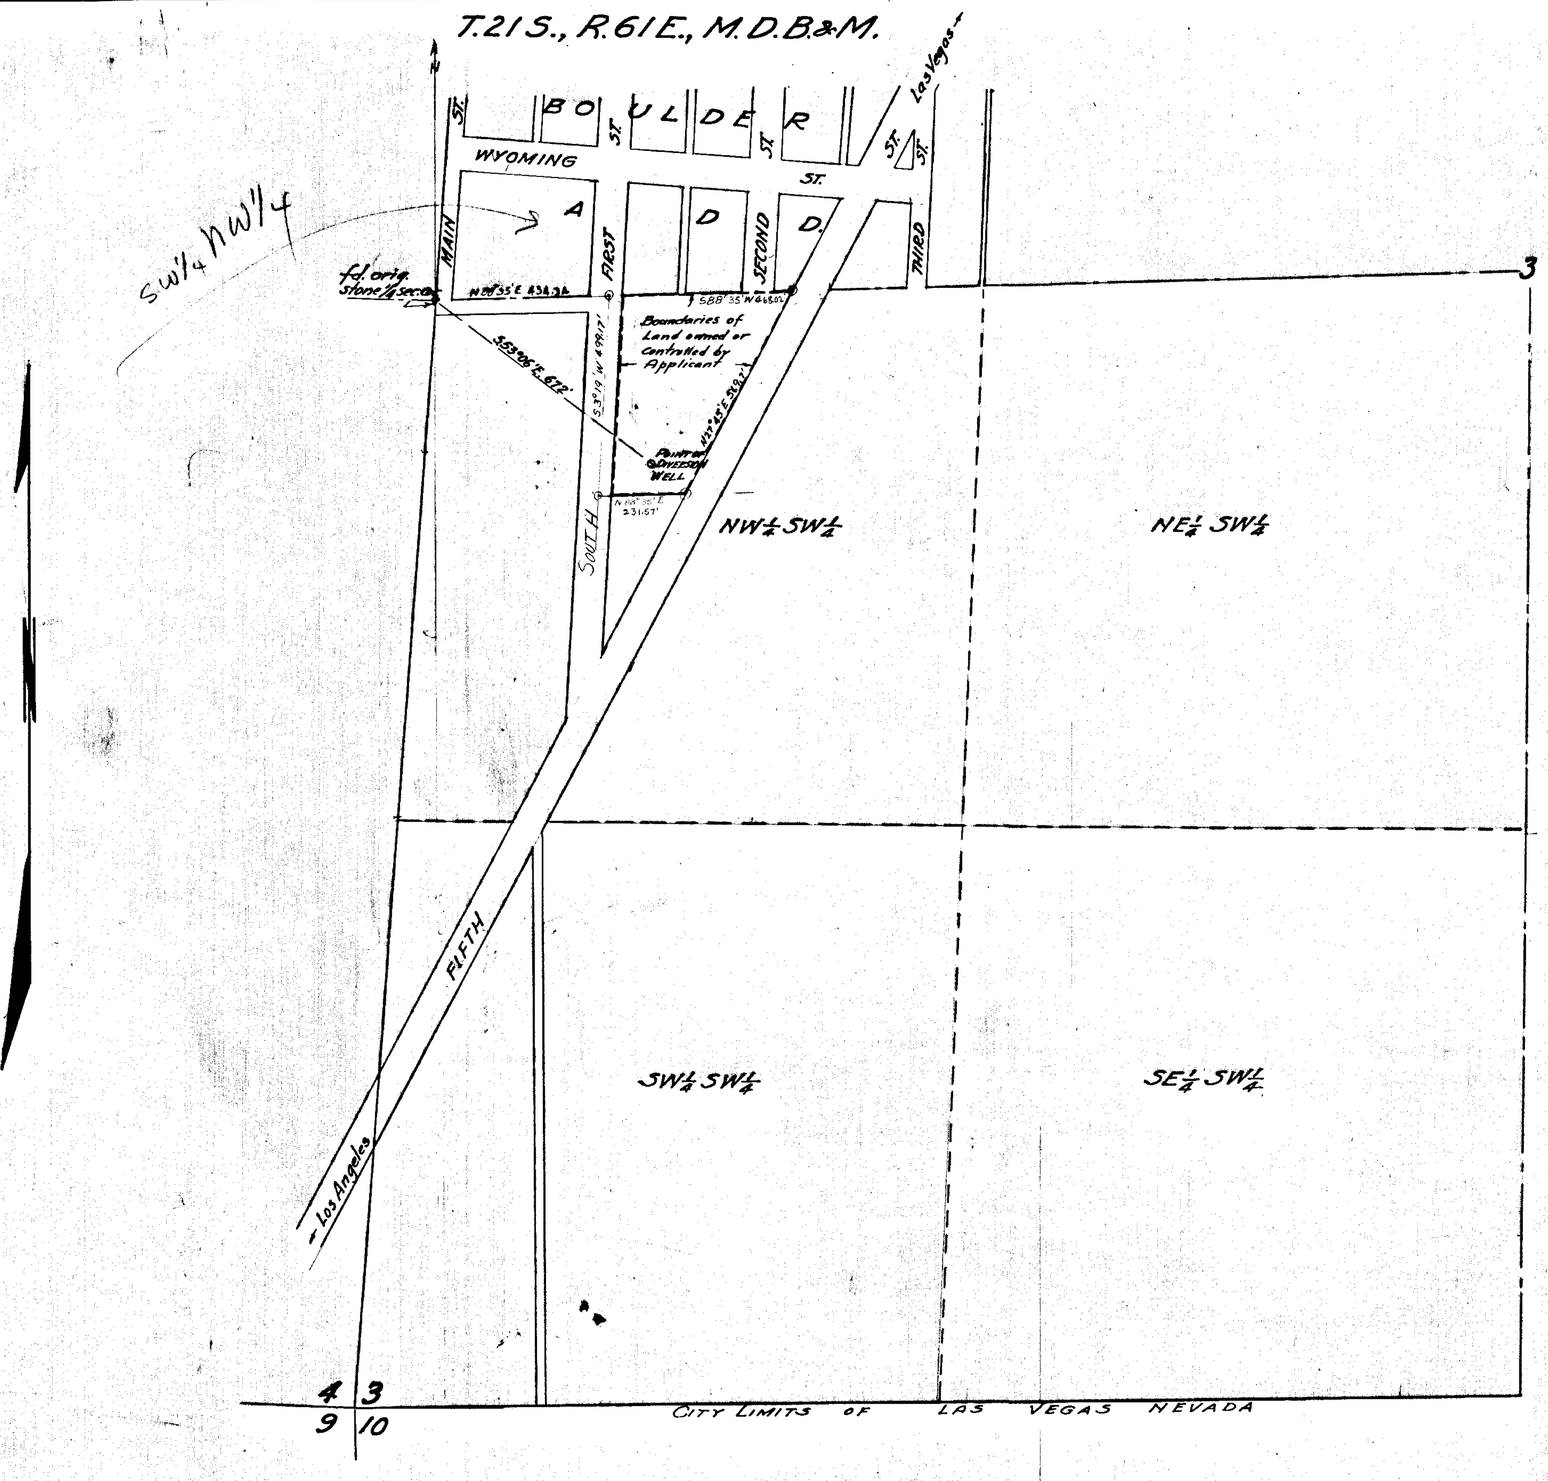

STATE OF NEVADA }
County of Clark } ss.

I, C.D. BAKER, being first duly sworn, depose and say that this map, consisting of one sheet, has been correctly drawn to the designated scale from field notes of a survey made by me on the 10th day of October, 1939; that it truly and correctly represents the location and extent of the proposed works to divert water from LAS VEGAS VALLEY UNDERGROUND ARTESIAN BASIN, in Clark County, by WILLIAM MENDELSOHN, for irrigation and domestic use in NW¼ SW¼ Sec. 3, T21S, R61E, M.D.B.&M., in the CITY OF LAS VEGAS; that the point of diversion, location and size of diverting channel or other conduit, the place and manner of use, and the location and names of all other works or streams which are crossed by or connected with the said works, are fully and correctly designated thereon.

C.D. Baker
STATE WATER RIGHT SURVEYOR

Subscribed and sworn to before me this 20th day of November, 1939.

Anna Moss
NOTARY PUBLIC IN AND FOR CLARK COUNTY-NEVADA

My commission expires Feb. 3, 1942

Certificate No. 7886 Issued July 23, 1946

SCALE 1IN. = 200 FT.

0 100 200 400 600 800

FILED
December 29, 1939
STATE ENGINEER'S OFFICE

OFFICE STATE ENGINEER
DEC 29 39
FILED

MAP TO ACCOMPANY
APPLICATION No 10419
TO APPROPRIATE WATER FOR
IRRIGATION & DOMESTIC USE
—BY—
WILLIAM MENDELSOHN
—FROM—
LAS VEGAS ARTESIAN BASIN

10643 Place in → 10419