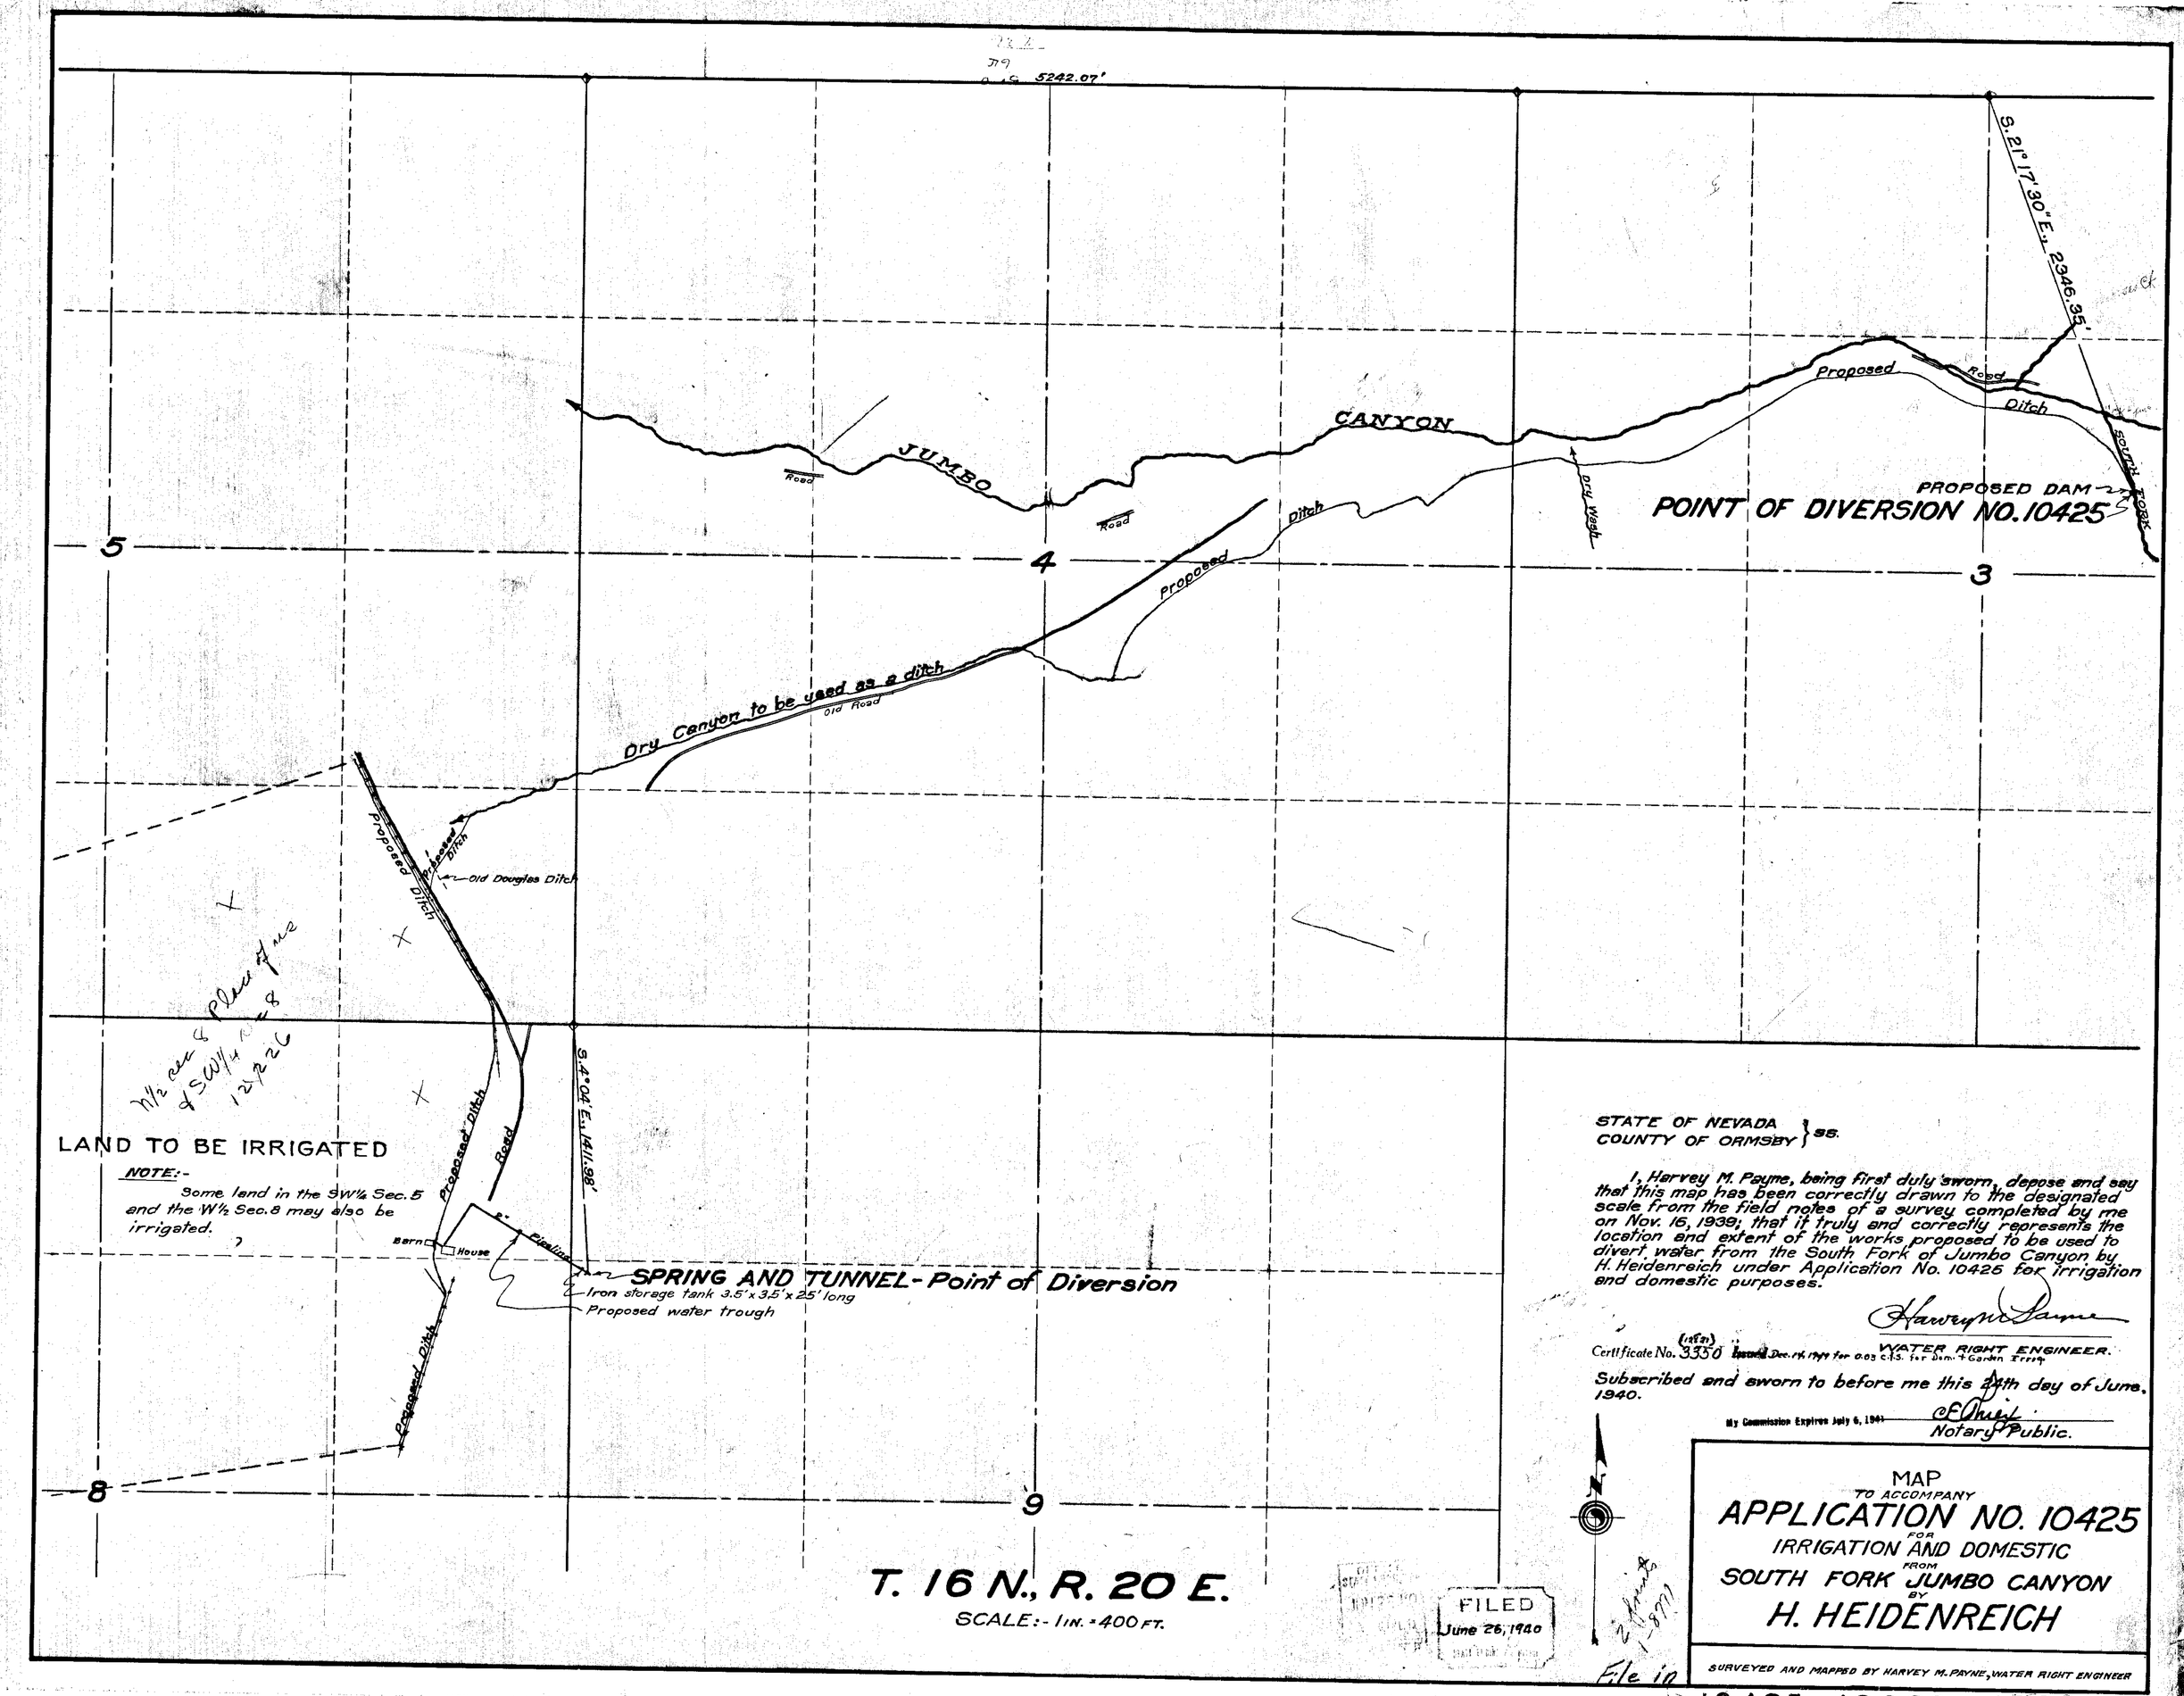

STATE OF NEVADA }
COUNTY OF ORMSBY } SS.

I, Harvey M. Payne, being first duly sworn, depose and say that this map has been correctly drawn to the designated scale from the field notes of a survey completed by me on Nov. 16, 1939; that it truly and correctly represents the location and extent of the works proposed to be used to divert water from the South Fork of Jumbo Canyon by H. Heidenreich under Application No. 10425 for irrigation and domestic purposes.

Harvey M. Payne
WATER RIGHT ENGINEER.

Certificate No. 3350 (12821) Issued Dec. 14, 1939 for 0.03 C.F.S. for Dom. + Garden Irrig.

Subscribed and sworn to before me this 24th day of June, 1940.

My Commission Expires July 6, 1941

Notary Public.

MAP
TO ACCOMPANY
APPLICATION NO. 10425
FOR
IRRIGATION AND DOMESTIC
FROM
SOUTH FORK JUMBO CANYON
BY
H. HEIDENREICH

SURVEYED AND MAPPED BY HARVEY M. PAYNE, WATER RIGHT ENGINEER

File in

10425—12226—12821