T.26 S., R.64 E., M.D.B & M.

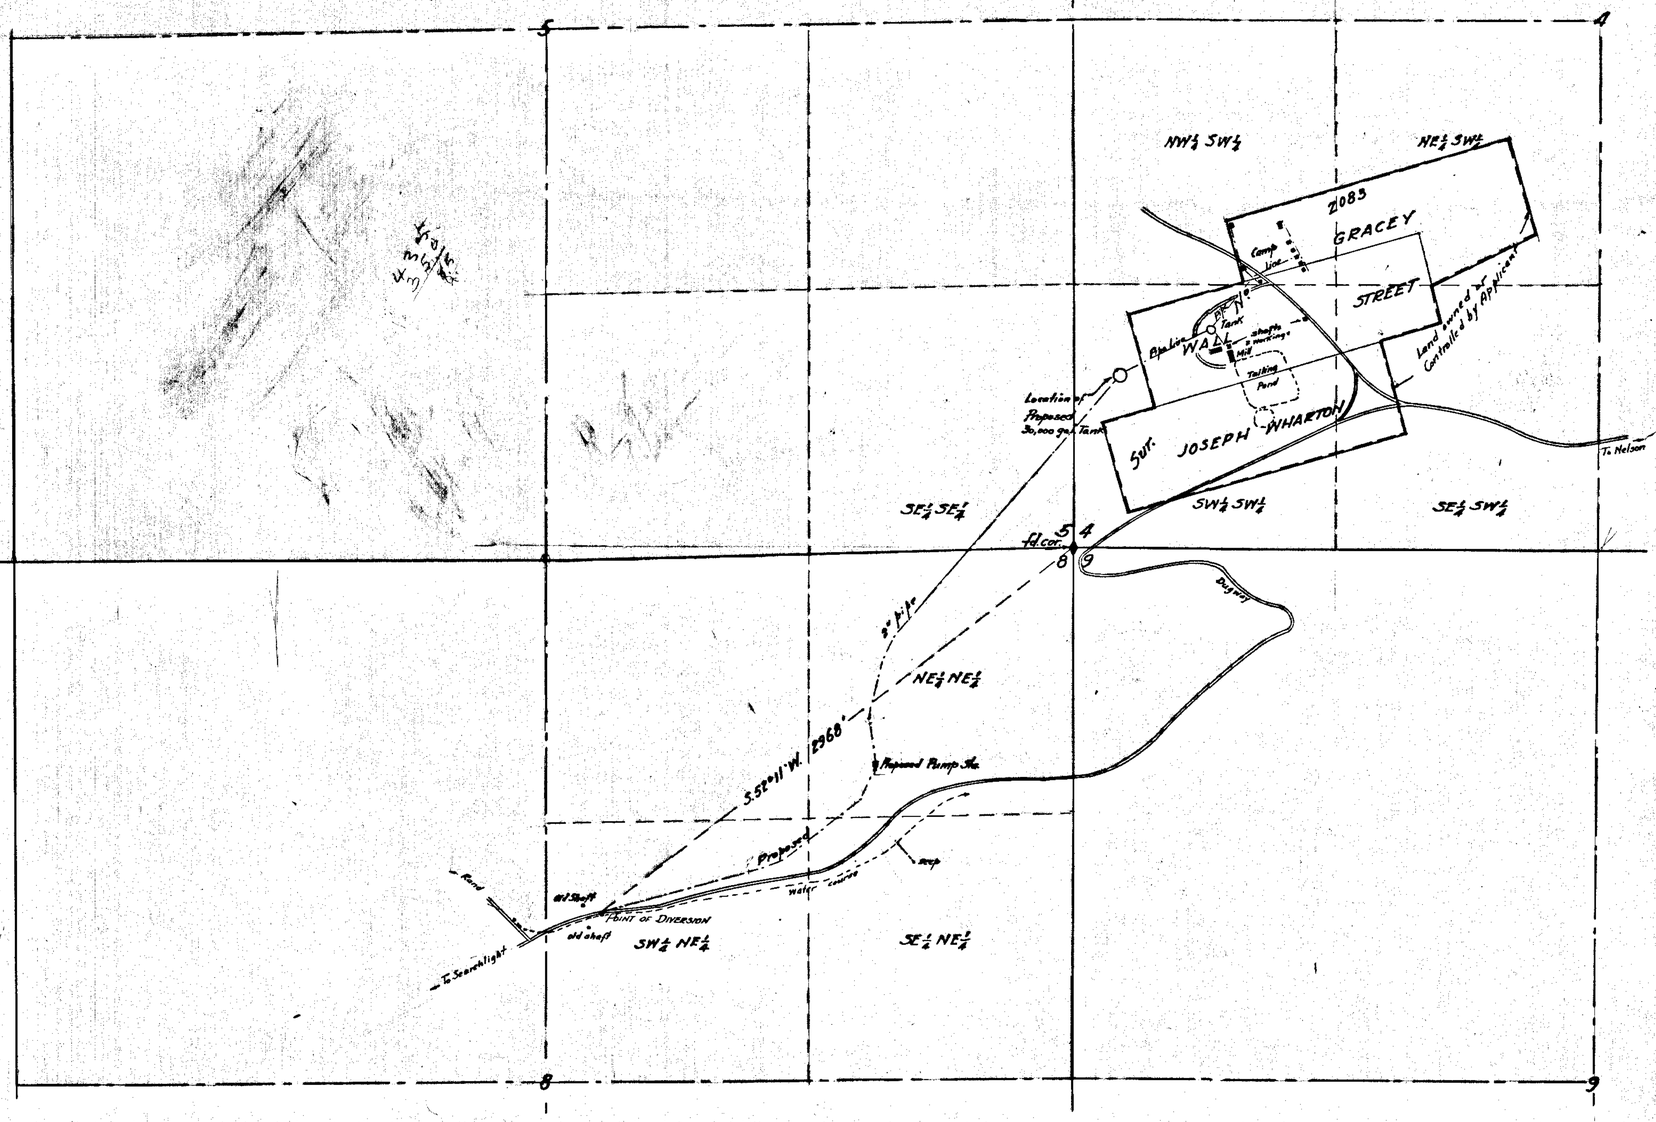

STATE OF NEVADA } SS.
County of Clark

I, C. D. Baker, being first duly sworn, depose and say that this map, consisting of one sheet, has been correctly drawn to the designated scale from field notes of a survey made by me on the 6th day of October, 1939; that it truly and correctly represents the proposed location and extent of the works used by W. W. Hartman to divert water from an un-named wash in Eldorado Canyon mining district, Clark County, for milling and domestic purposes. That the proposed point of diversion, approximate location and size of diverting conduit, the place and manner of use, and the location and names of all other works or streams which are crossed by or connected with the proposed works, are fully and correctly designated thereon.

C. D. Baker
STATE WATER RIGHT SURVEYOR.

Subscribed and sworn to before me this 13TH day of October, 1939.

Anna Moss
NOTARY PUBLIC IN AND FOR CLARK COUNTY, NEVADA.

My commission expires Feb. 3, 1942

SCALE 1 IN. = 400 FT.

0 400 800 1200 1600

Returned off for Con Nov 1, 1939

Certificate No. 2551 Issued Dec. 10, 1940

10430

Unnamed wash in Eldorado Canyon according to the affidavit of W.W.

FILED
October 20, 1939
STATE ENGINEER'S OFFICE

OFFICE STATE ENGINEER OCT 20 39 RECEIVED

MAP TO ACCOMPANY
APPLICATION
TO APPROPRIATE WATER
FOR
MILLING & DOMESTIC USE
BY
W. W. HARTMAN
FROM
UNNAMED SOURCE - CLARK CO. - NEVADA

10430