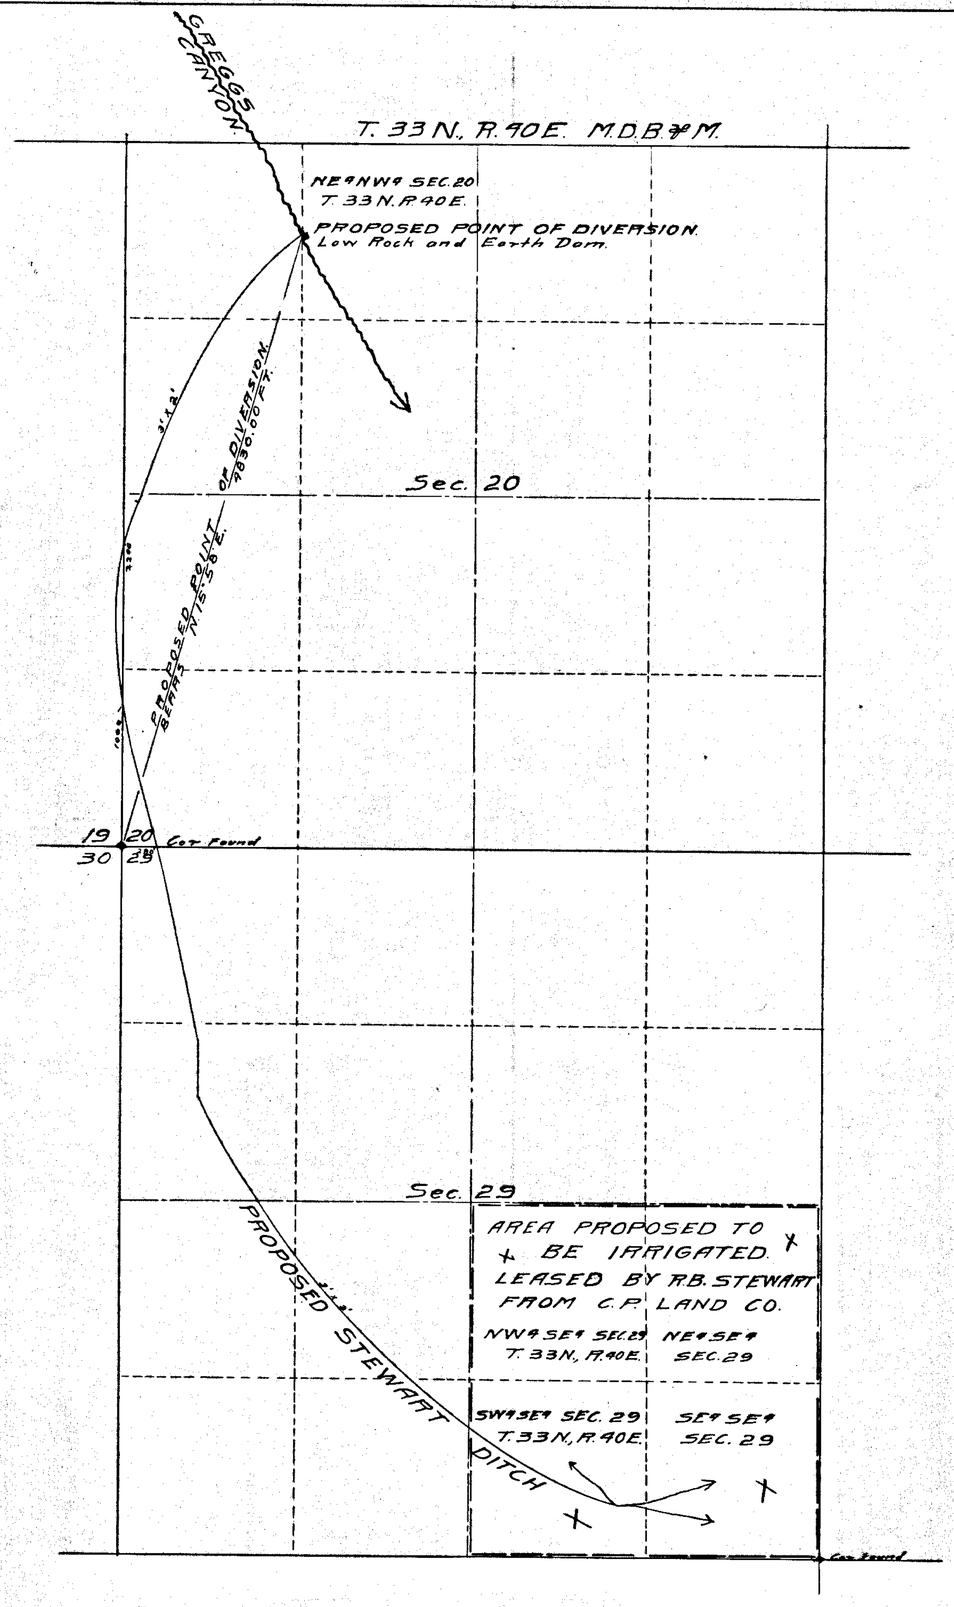

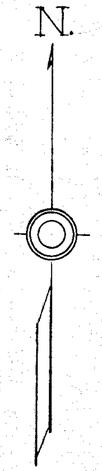

STATE OF NEVADA
County of Humboldt } S.S.

I, F.A. O'Leary, being first duly sworn, depose and say that this map, consisting of one sheet, has been correctly drawn to the designated scale from field notes of a survey made by me on the 16th day of October, 1939; that it truly and correctly represents the proposed location and extent of the works used to divert water from Gregg's Canyon in Humboldt County, by R. B. Stewart, for Irrigation purposes. That the proposed point of diversion, the approximate location and size of the diverting channel, all reservoirs or basins, the location and names of all other works which will cross or connect with the proposed works, and the boundary of all lands, showing by 40 acre subdivisions the areas proposed to be irrigated, are fully and correctly designated thereon.

F. A. O'Leary
STATE WATER RIGHT SURVEYOR.

Subscribed and sworn to before me this 23rd day of Oct, 1939.
Gloria Burman
NOTARY PUBLIC IN AND FOR HUMBOLDT COUNTY, NEVADA.

SCALE: 1 IN = 600 FT.
0 200 400 600 2000 3000 FT.

10432

FILED
October 25, 1939
STATE ENGINEER'S OFFICE

OFFICE STATE ENGINEER OCT 25 39

MAP TO ACCOMPANY
APPLICATION
TO APPROPRIATE WATER
FOR
IRRIGATION
BY
R.B. STEWART
FROM
GREGG'S CANYON

10432