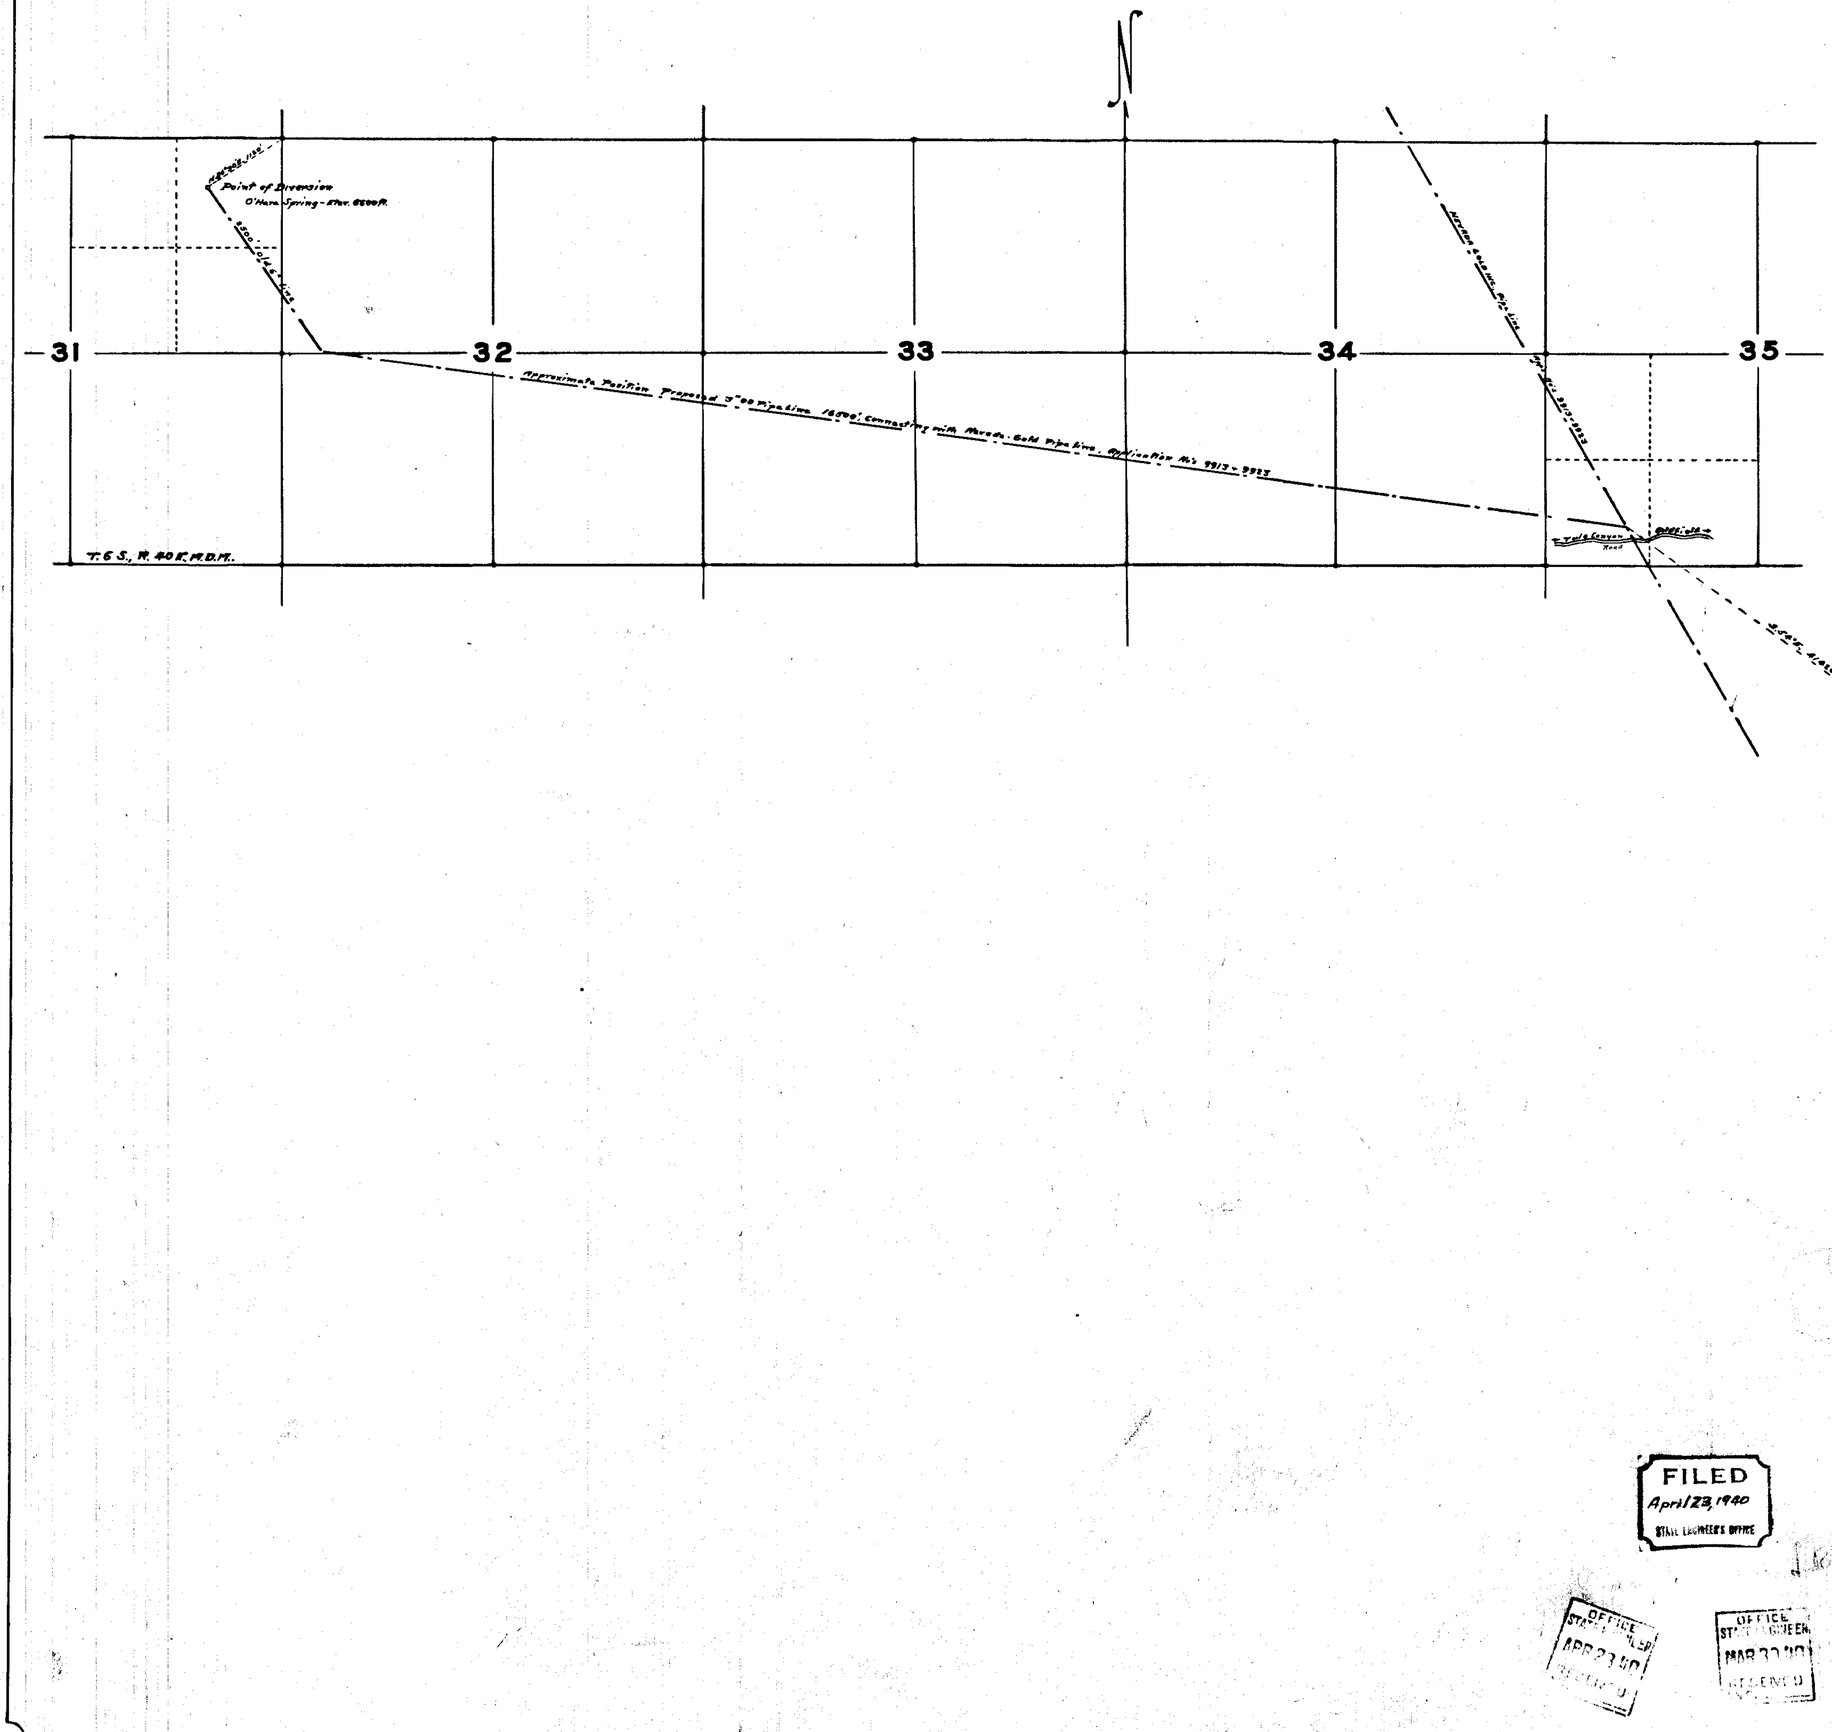

STATE OF NEVADA }
COUNTY OF ESMERALDA } ss.

I, Ed. S. Giles, being first duly sworn, deposes and say that this map, consisting of one sheet, has been correctly drawn to the designated scale from field notes of a survey made by me on the 24th day of March, 1940, and from map of App's No's 9913 - 9923, that it truly and correctly represents the location and extent of the works used to divert water from O'Hara Springs in Esmeralda County by Charles L. Richards, for mining and milling purposes: That the proposed point of diversion, the approximate position of the diverting pipe line, the location of all other works which will cross or connect with the proposed works, and the boundaries of all lands, showing by forty acre subdivisions, the location of the proposed point of diversion, development and place of use, are fully and correctly designated thereon.

Ed. S. Giles
STATE WATER RIGHT SURVEYOR.

Subscribed and sworn to before me
this 27th day of March, 1940

Nancy Lohrman
CLERK OF DISTRICT COURT.

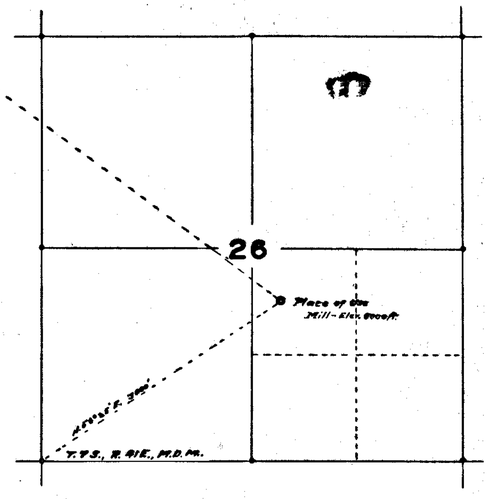

10436
Returned App. for on April 26, 1940

SCALE 1 INCH = 1000 FEET.

FILED
April 23, 1940
STATE ENGINEER'S OFFICE

OFFICE STATE ENGINEER APR 23 '40 RECEIVED

OFFICE STATE ENGINEER MAR 27 '40 RECEIVED

MAP TO ACCOMPANY
APPLICATION TO APPROPRIATE WATER
FOR
MINING AND MILLING PURPOSES
BY
CHARLES L. RICHARDS
FROM
O'HARA SPRING.

10436