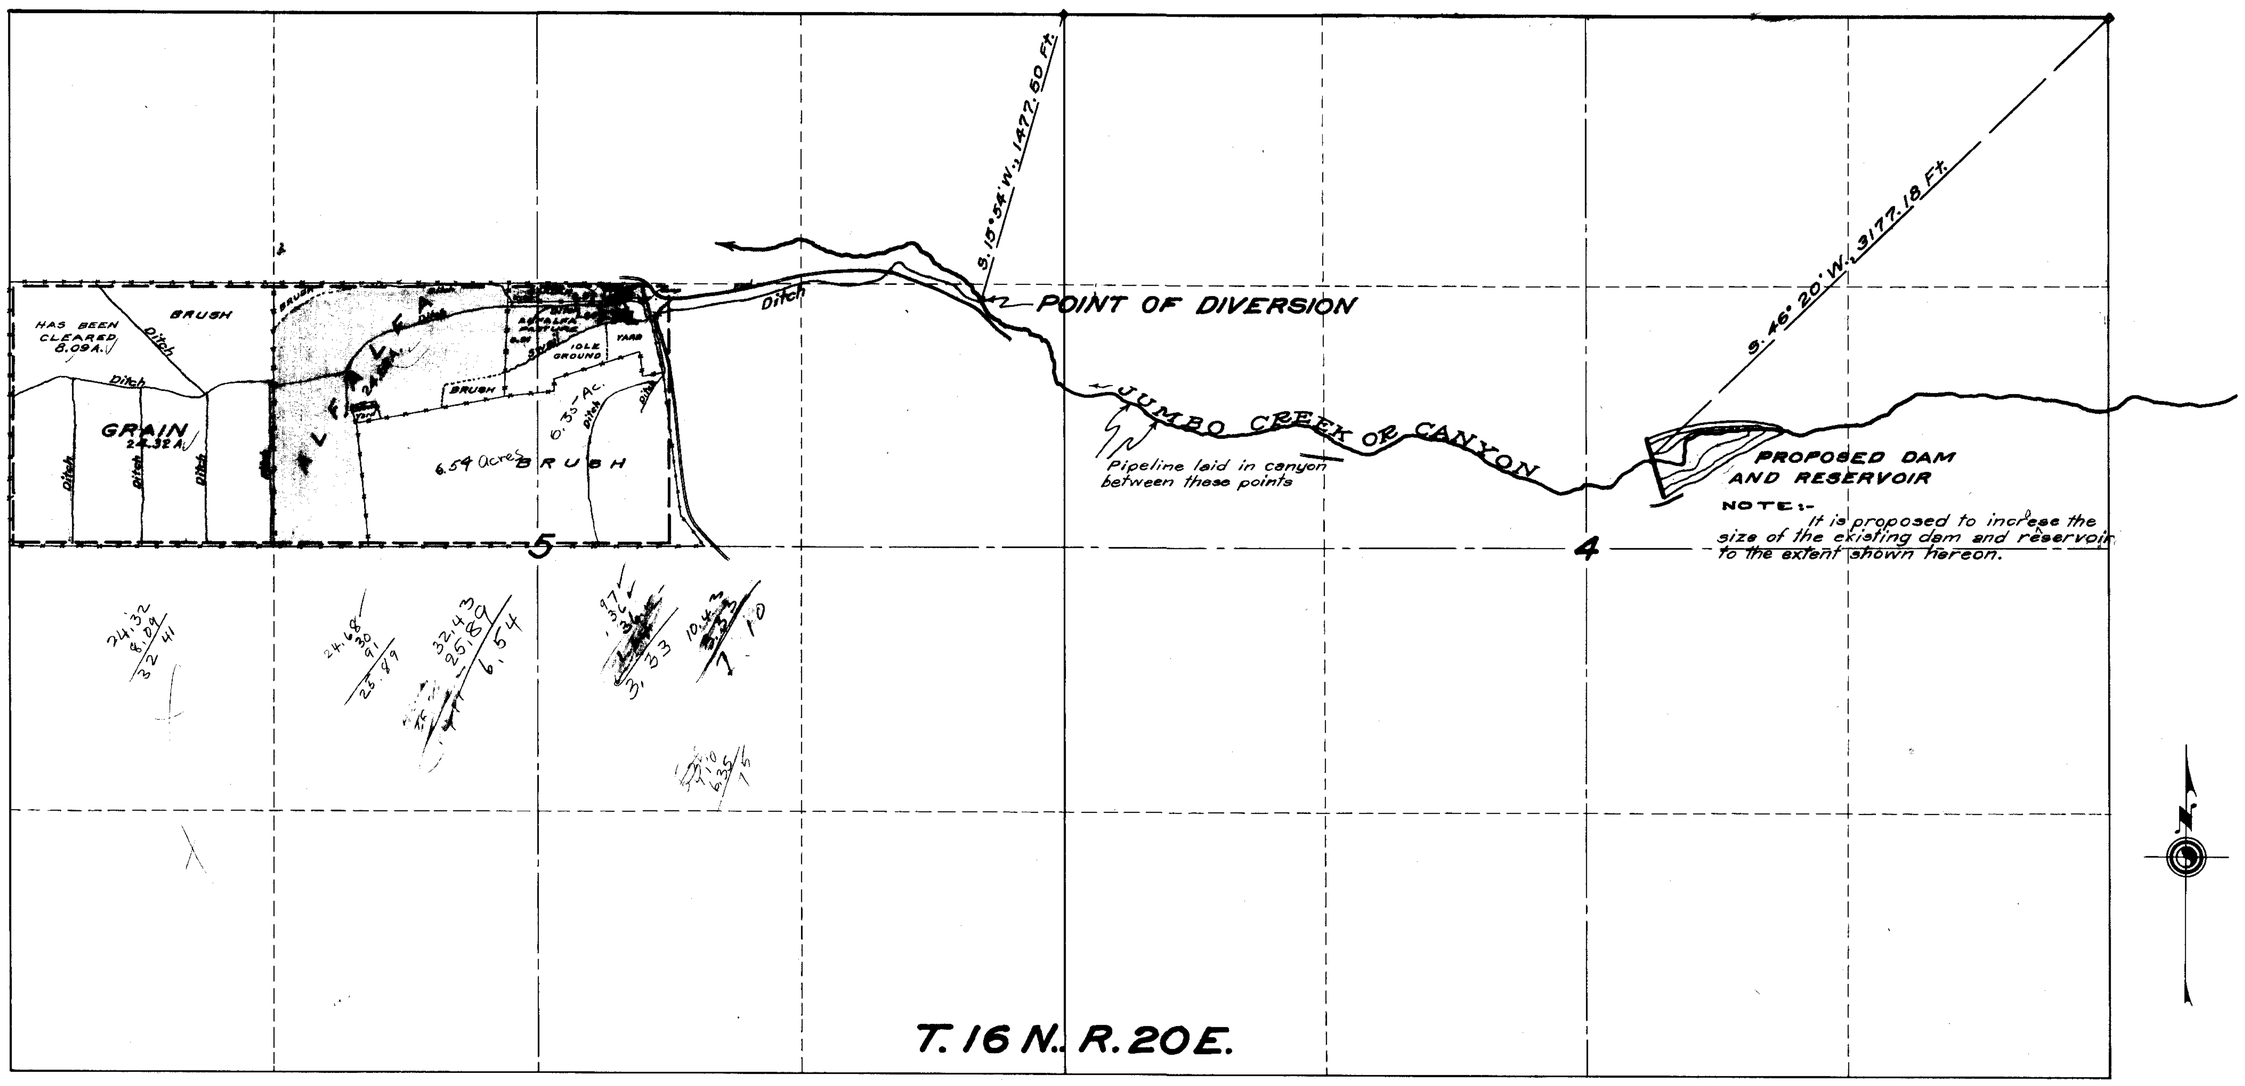

SCALE: 1 IN. = 400 FT.

STATE OF NEVADA }
COUNTY OF ORMSBY } ss.

I, Harvey M. Payne, being first duly sworn, depose and say that this map has been drawn correctly to the designated scale from the field notes of a survey completed by me on Nov. 26, 1939; that it truly and correctly represents the location and extent of the works constructed and proposed to be constructed to divert water from Jumbo Creek, Washoe Co., Nev., by Roy A. Judd under Application No. 10443 for irrigation and domestic purposes.

Harvey M. Payne
WATER RIGHT ENGINEER.

Subscribed and sworn to before me this 29th day of June, 1940.

C. E. Phipps
Notary Public. My Commission Expires July 6, 1941

F
July 5, 1940

Certificate No. 3298 Issued 10/28/49 for 0.7527 C.F.S.

MAP
TO ACCOMPANY
APPLICATION NO. 10443
FOR
IRRIGATION AND DOMESTIC
FROM
JUMBO CREEK
BY
ROY A. JUDD

SURVEYED AND MAPPED BY HARVEY M. PAYNE, WATER RIGHT ENG.

10443