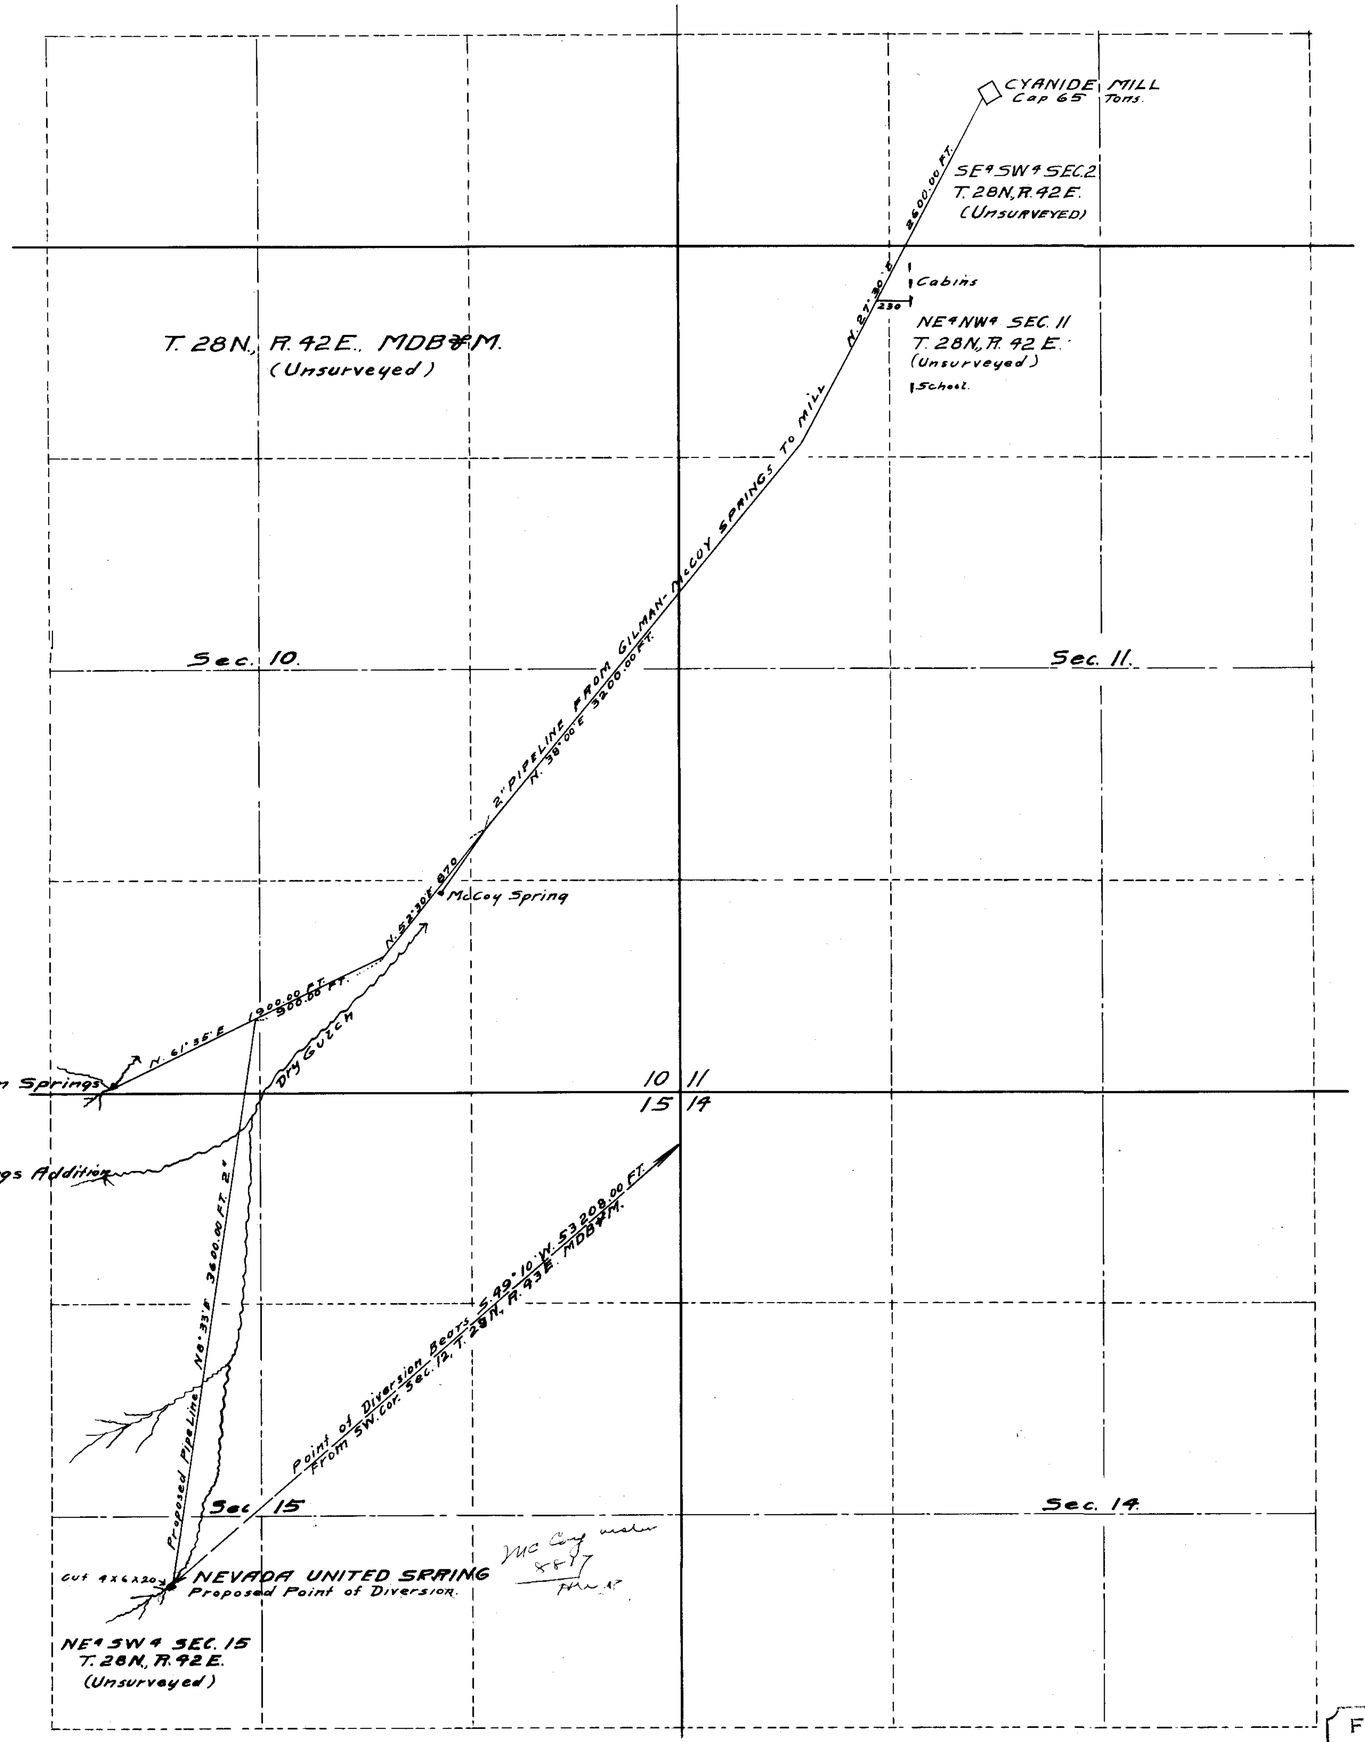

STATE OF NEVADA }
County of Humboldt } S.S.

I, F. R. O'Leary, being first duly sworn, depose and say that this map, consisting of one sheet, has been correctly drawn to the designated scale from field notes of a survey made by me on the 3rd Day of December, 1939; that it truly and correctly represents the location and extent of the proposed works used to divert water from Nevada United Spring in Lander County by Nevada United Gold Mining Company for Mining, Milling and Domestic purposes, That the proposed point of diversion, the approximate location and size of the diverting conduit, the place and manner of use, and the location and names of all other works or streams which are crossed by, or connected with the said works, are fully and correctly designated thereon.

F. R. O'Leary
STATE WATER RIGHT SURVEYOR.

Subscribed and sworn to before me this 11th day of December, 1939.

Gloria Burman
NOTARY PUBLIC IN AND FOR HUMBOLDT COUNTY, NEVADA.

Scale 1 inch 500 FT.

0 250 500 1000 2000 FT.

FILED
December 12, 1939
STATE ENGINEER'S OFFICE

OFFICE STATE ENGINEER DEC 12 1939

MAP TO ACCOMPANY
APPLICATION
TO APPROPRIATE WATER
FOR
MINING-MILLING-DOMESTIC-PURPOSES
BY
NEVADA-UNITED-GOLD-MINING-COMPANY
FROM
NEVADA UNITED SPRING

10447