T.20 S., R. 61 E., M.D.B.&M.

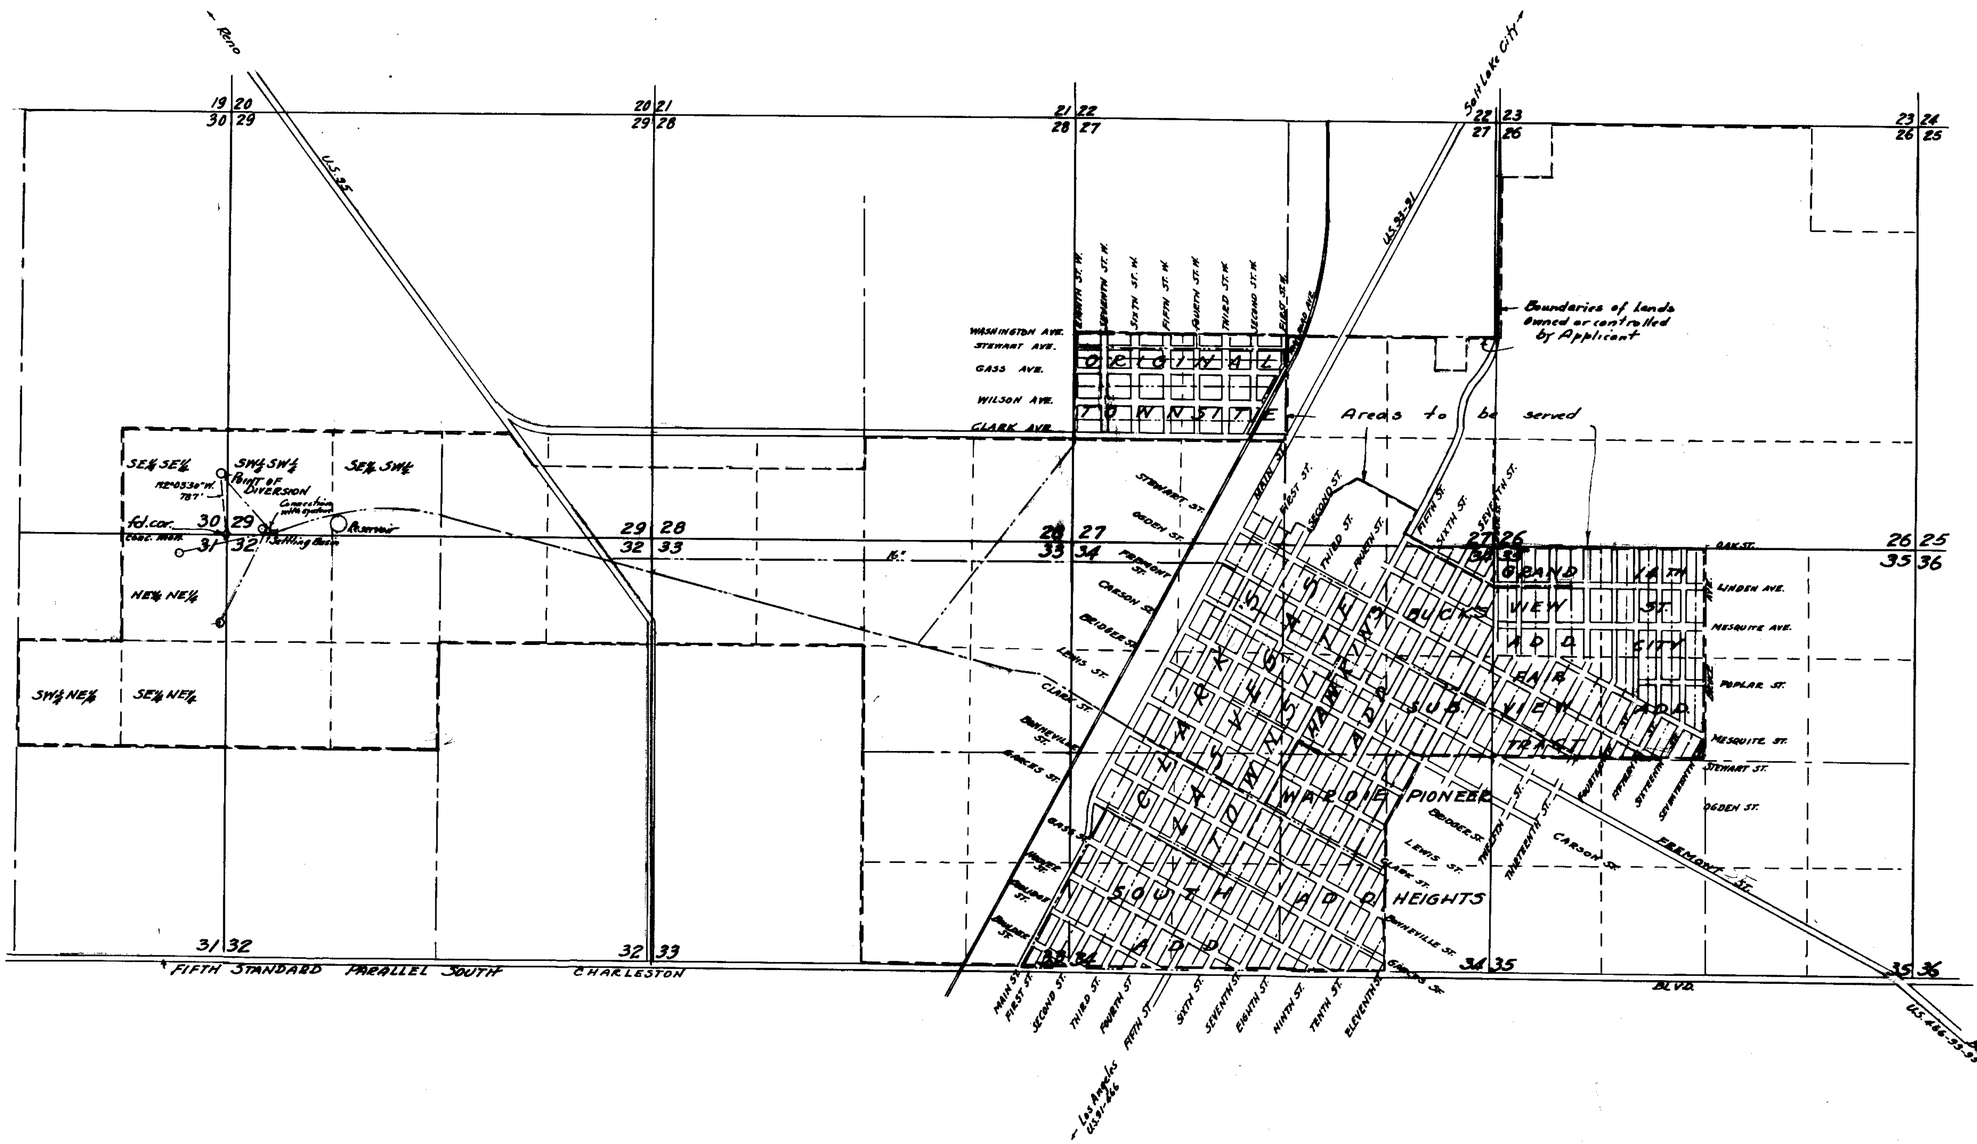

Note:

Water from this point of diversion will connect with settling basin, reservoir and municipal system operated by Applicant whenever necessary to augment the supply.

STATE OF NEVADA }
County of Clark } SS.

I, C. D. BAKER, being first duly sworn, depose and say that this map, consisting of one sheet, has been correctly drawn to the designated scale from field notes of a survey made by me on the 17th day of November, 1939; that it truly and correctly represents the location and extent of the proposed works to divert water from LAS VEGAS VALLEY UNDERGROUND ARTESIAN BASIN, in Clark County, by LAS VEGAS LAND & WATER CO. for municipal distribution system and domestic purposes in certain subdivisions of the City of Las Vegas, in portions of Secs. 27, 33, 34, & 35, T.20 S., R.61 E., M.D.M.; that the point of diversion, location and size of the diverting channel or other conduit, the places and manner of use, and the location and names of all other works or streams which are crossed by or connected with said works, are fully and correctly designated thereon.

C. D. Baker
STATE WATER RIGHT SURVEYOR.

Subscribed and sworn to before me this 20th day of November, 1939.

Anna Moss
NOTARY PUBLIC IN AND FOR CLARK COUNTY, NEVADA.

My commission expires Feb. 3, 1942

FILED
December 29, 1939
STATE ENGINEER'S OFFICE

SCALE 1 IN. = 1000 FT.

0 500 1000 2000 3000 4000 5000

2828 Jan. 5, 1945

No. 10458

MAP TO ACCOMPANY APPLICATION TO APPROPRIATE WATER FOR MUNICIPAL DISTRIBUTION SYSTEM BY LAS VEGAS LAND & WATER CO. FROM LAS VEGAS ARTESIAN BASIN CLARK COUNTY-NEVADA

10458