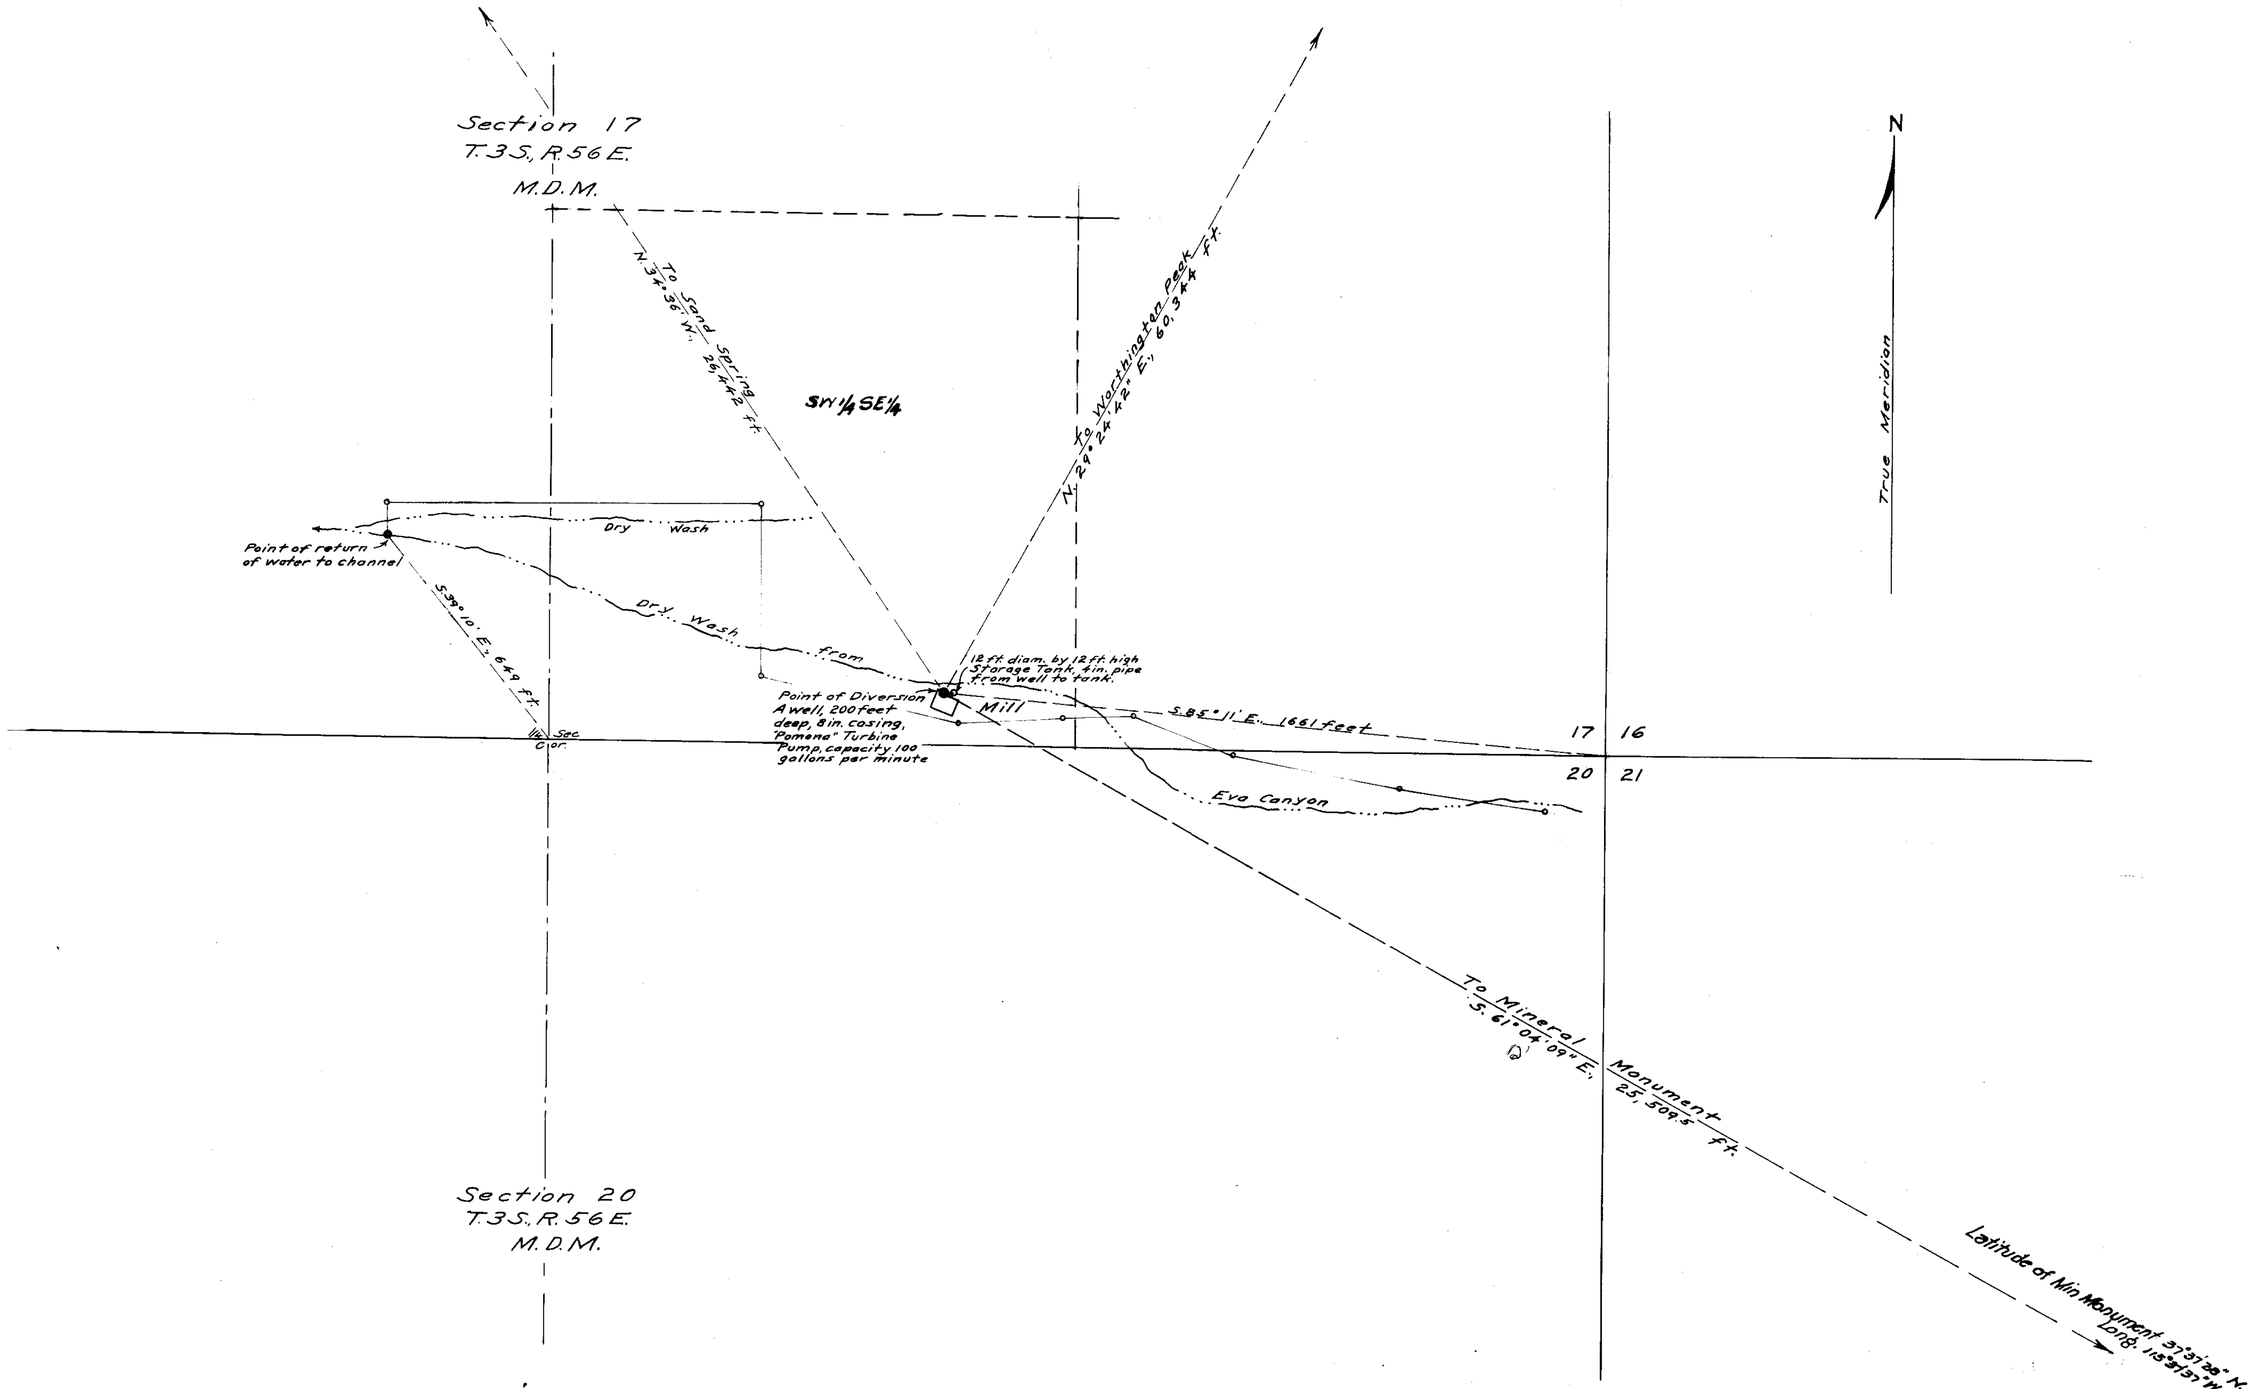

10460

Scale

0 100 500 1000 Feet

2806 Aug. 26, 1944

STATE OF NEVADA } s.s.
County of Lincoln

I, S. P. Holt, being first duly sworn, depose and say that this map, consisting of one sheet, has been correctly drawn to the designated scale from field notes of a survey made by me between the 20th day of May and the 10th day of June, 1940; that it truly and correctly represents the location and extent of the proposed works used to divert water from underground source in Lincoln County, by E. H. Burdick for mining and milling purposes. That the proposed point of diversion and return, the location of the mill, the approximate size and capacity of the diverting conduit, and the location and names of all other works and streams which are crossed by or connected with said works, are fully and correctly designated thereon.

S. P. Holt
State Water Right Surveyor.

Subscribed and sworn to before me this 21st day of June, 1940.

Mary E. Roper
Notary Public in and for Lincoln County, Nevada.

My Commission Expires [redacted]

FILED
June 27, 1940
STATE ENGINEER'S OFFICE

MAP

To Accompany Application to Appropriate Water for Mining and Milling by E.H. Burdick from Underground Source.

10460