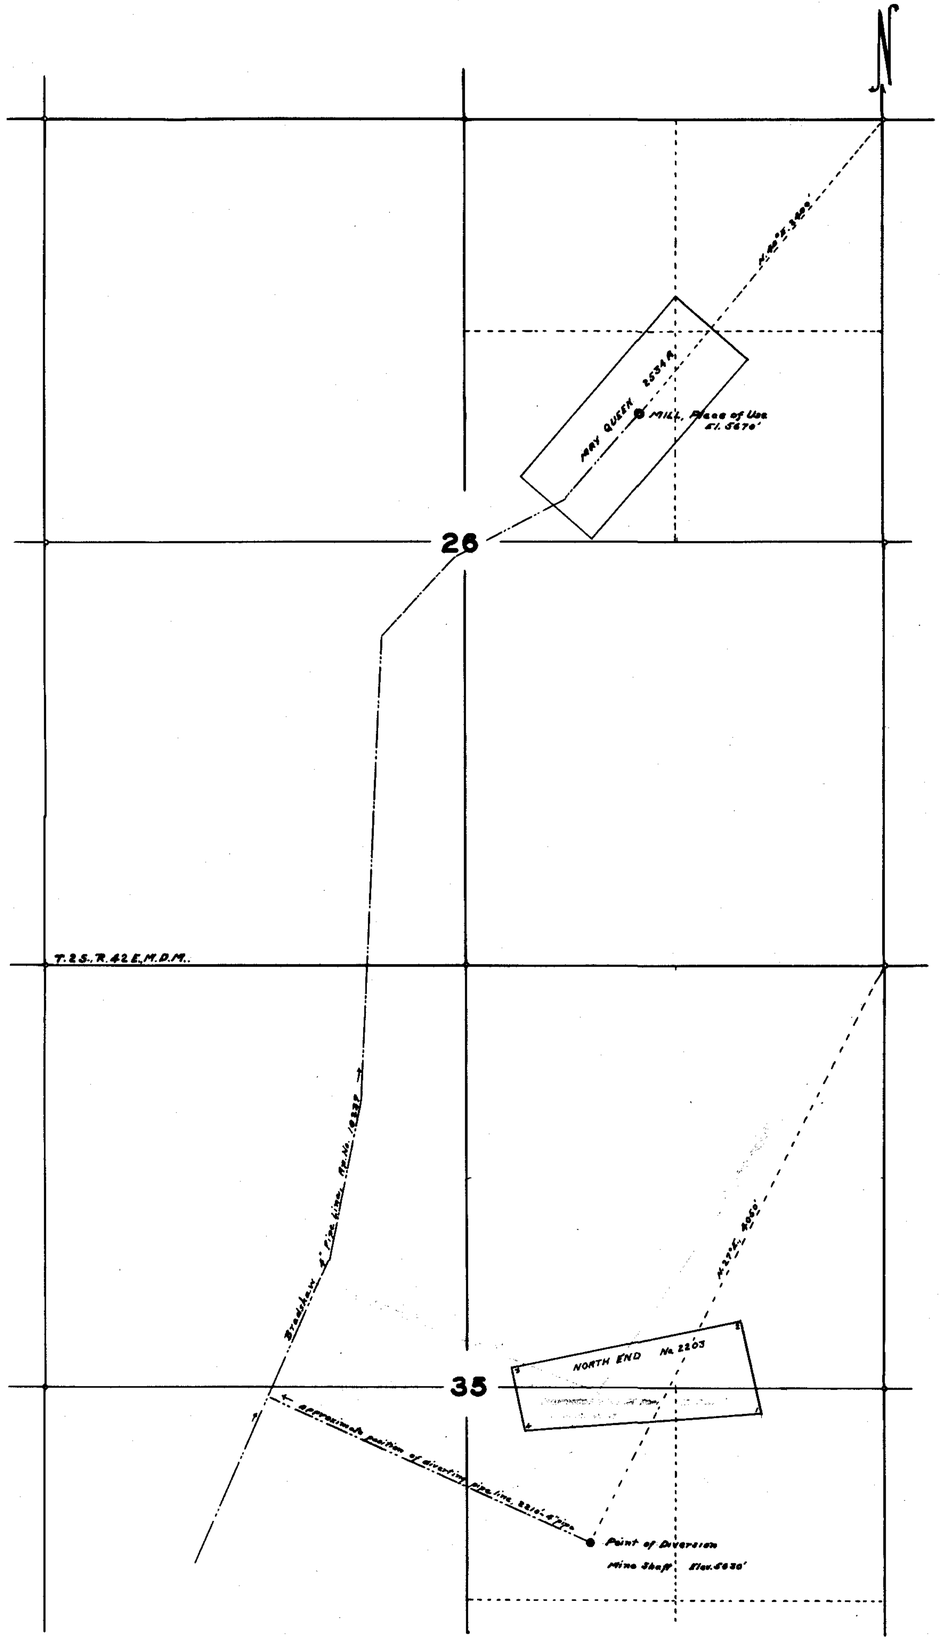

STATE OF NEVADA
COUNTY OF ESMERALDA } ss.

I, Ed. S. Giles, being first duly sworn, depose and say that this map, consisting of one sheet, has been correctly drawn to the designated scale from field notes of a survey made by me on the 27th day of November, 1939; that it truly and correctly represents the proposed location and extent of the works used to divert water from the underground flow, in Esmeralda County, by Technical Operators, Inc., for mining and milling purposes; That the proposed point of diversion, the approximate position of the diverting pipe line, the location of all other works which will cross or connect with the proposed works, and the boundaries of all lands, showing by forty acre subdivisions the location of the proposed point of diversion, development and place of use are fully and correctly designated thereon.

Ed. S. Giles
STATE WATER RIGHT SURVEYOR.

Subscribed and sworn to before me this 7th day of February, 1940.

Amy Robinson
CLERK OF DISTRICT COURT.

10462

Returned for Cor.
March 21, 1940

SCALE 1 INCH = 500 FEET.

FILED
March 9, 1940
STATE ENGINEER'S OFFICE

OFFICE STATE ENGINEER MAR 2 '40 RECEIVED

OFFICE STATE ENGINEER FEB 21 '40 RECEIVED

MAP TO ACCOMPANY
APPLICATION TO APPROPRIATE WATER
FOR
MINING AND MILLING PURPOSES
BY
TECHNICAL OPERATORS INC.,
FROM
UNDERGROUND FLOW.

10462