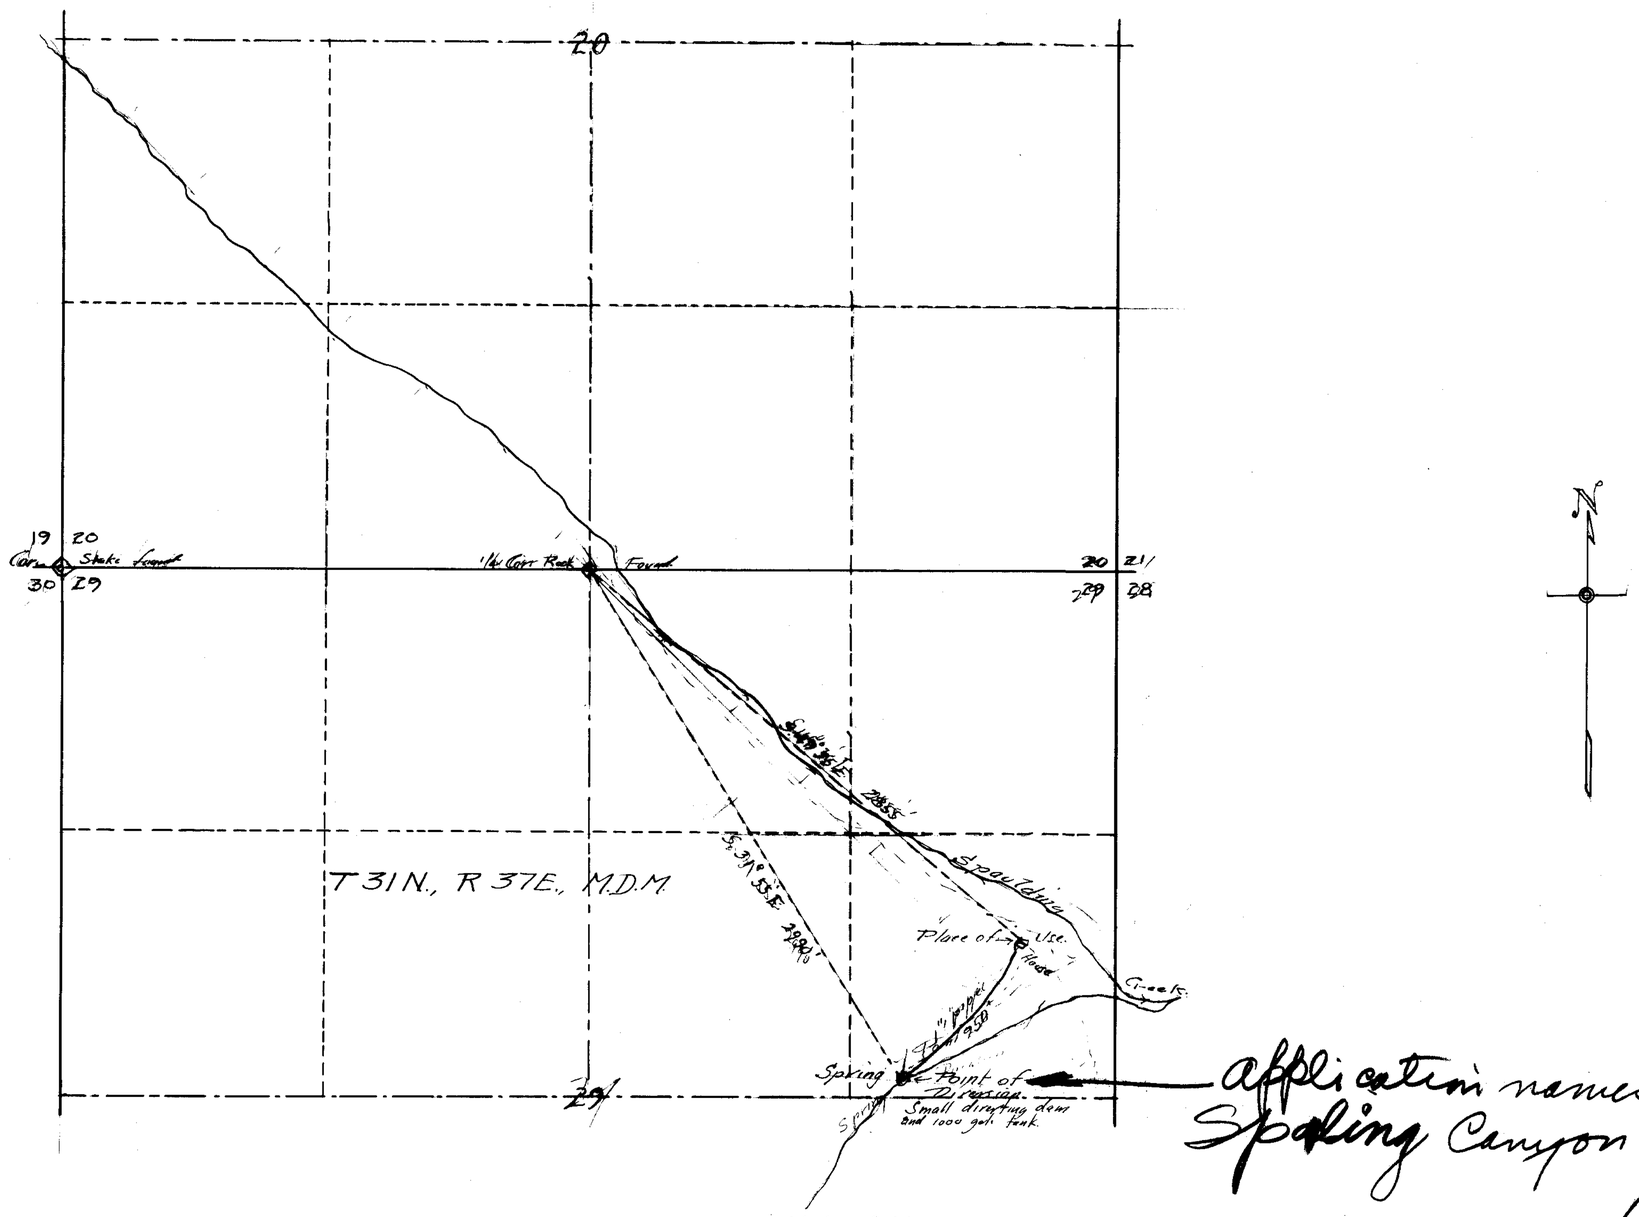

application names source as Spaling Canyon Spring

State of Nevada }
County of Humboldt } ss.

I, H.H. Sheldon, being first duly sworn, depose and say that this map, has been correctly drawn to the designated scale from field notes of a survey made by me, completed on the 3rd day of February, 1940; that it truly and correctly represents the location and extent of the works proposed, to be used to divert water from spring in Pershing County by C.L. Stuart, for domestic purposes. That the proposed point of diversion, the approximate location and size of the diverting channel, the reservoir or basin, the place and manner of use and the location and names of all other works or streams which are crossed by or connected with the said works, are fully and correctly designated thereon.

H.H. Sheldon
State Water Right Surveyor

Subscribed and sworn to before me this 19 day of February, 1940.

Geo Hoskins
Notary Public in and for Humboldt County, Nevada

10464

App Return for Eqn March 11, 1940

FILED
March 5, 1940
STATE ENGINEER'S OFFICE

OFFICE STATE ENGINEER MAR 5 10 ... ED

for application Mining use also

Application No. 10464
Scale 1" = 400'

MAP TO ACCOMPANY
APPLICATION
TO APPROPIATE WATER
FOR
DOMESTIC USE
BY
C.L. STUART
FROM
SPRING

10464