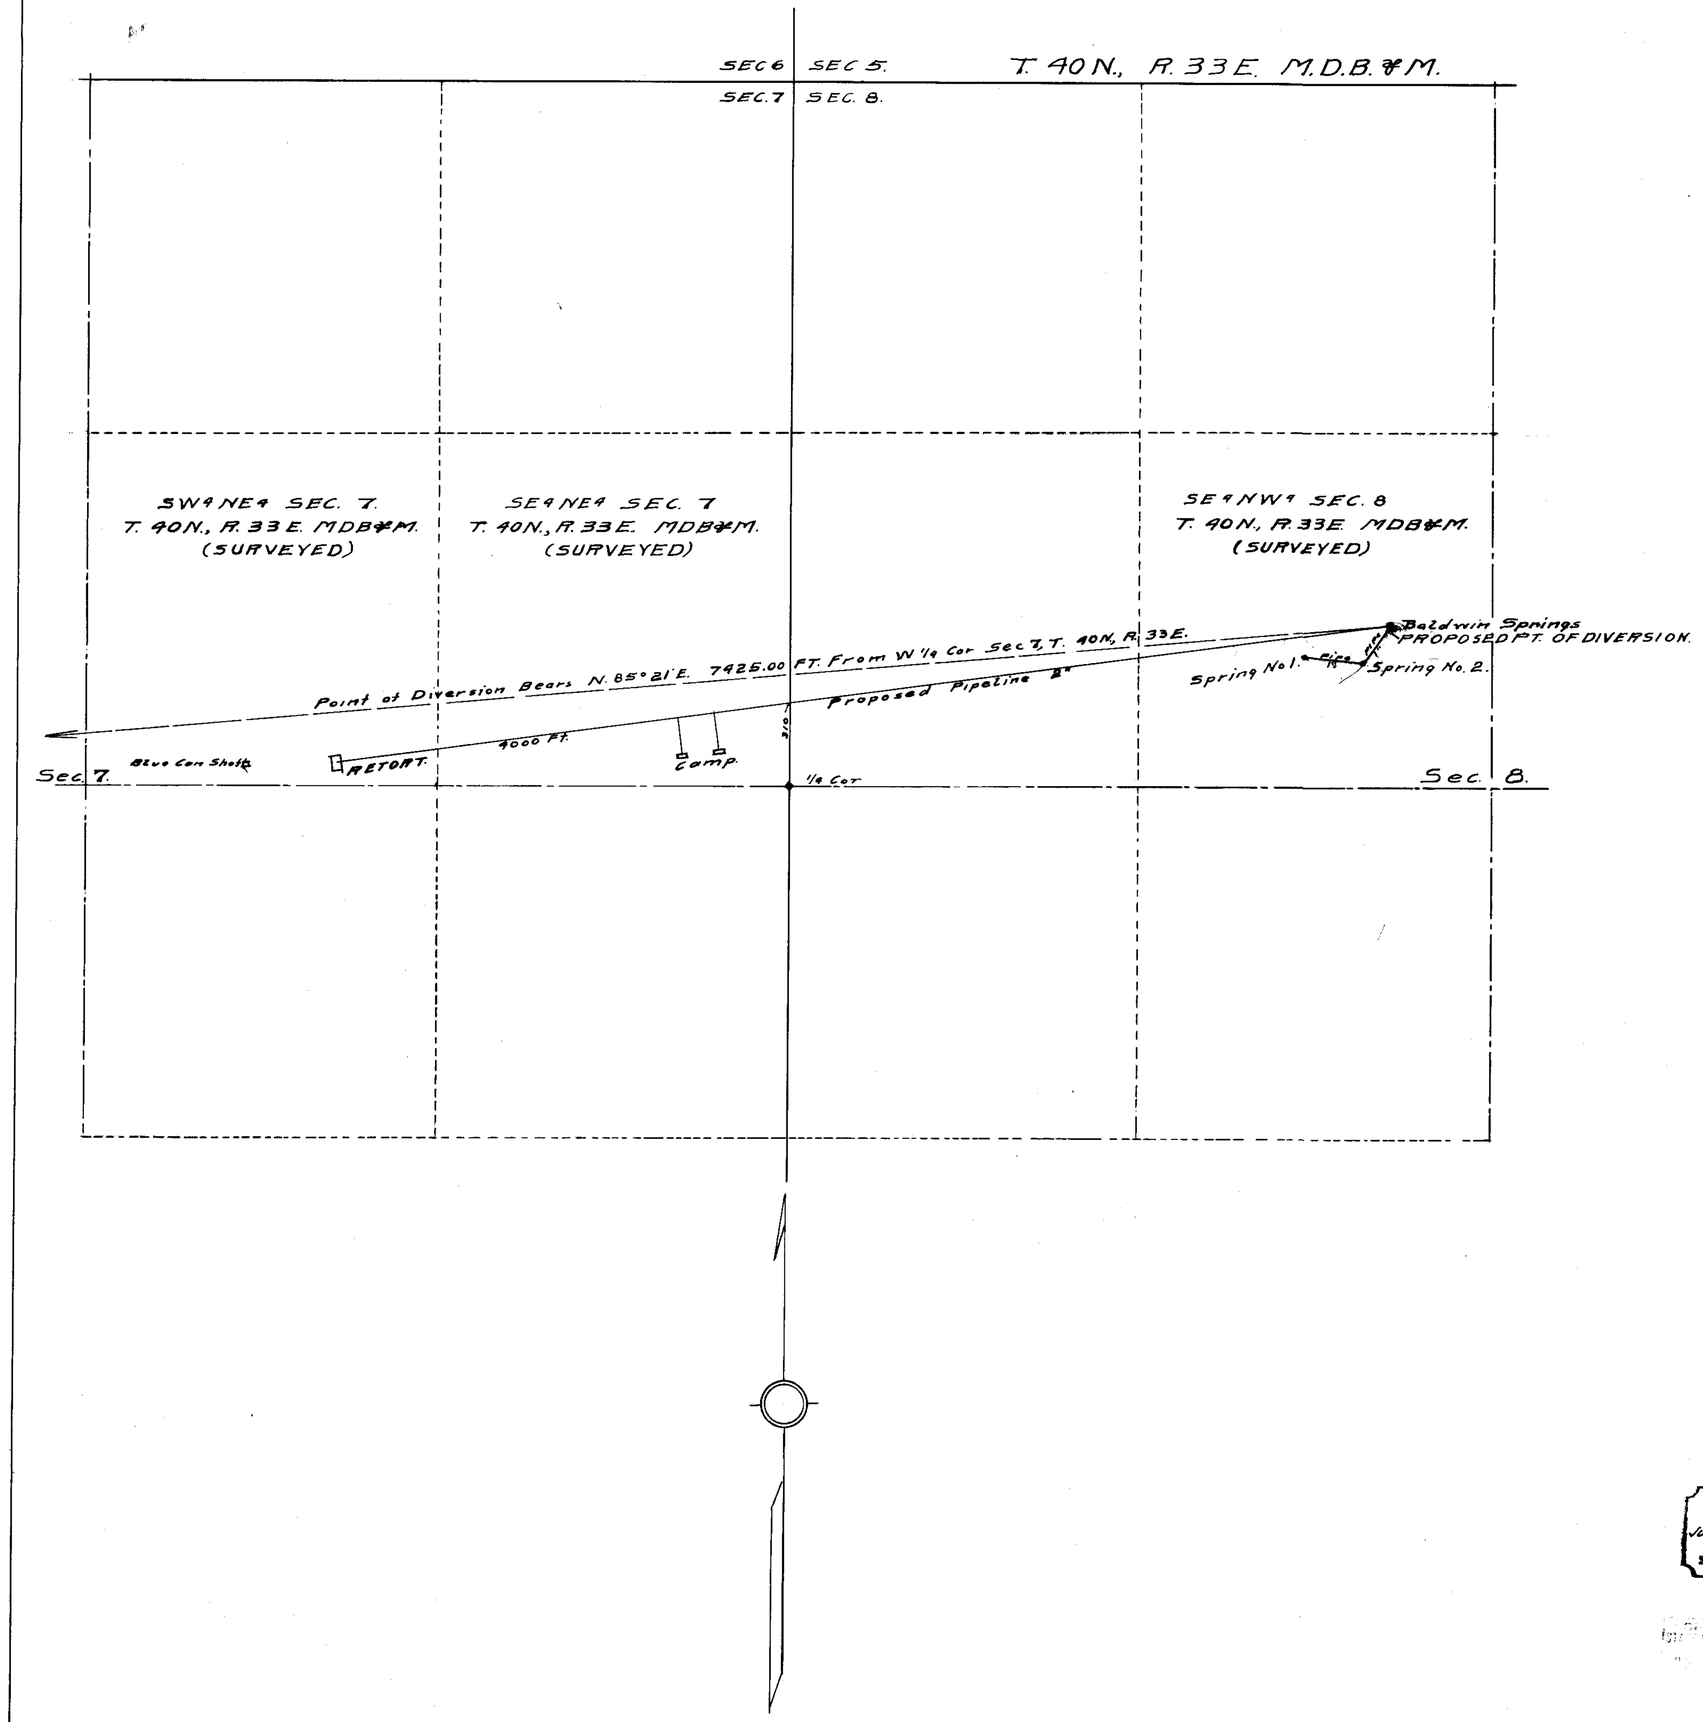

STATE OF NEVADA }
County of Humboldt } s.s.

I, F.R. O'Leary, being first duly sworn, depose and say that this map, consisting of one sheet, has been correctly drawn to the designated scale from field notes of a survey made under my supervision and direction on the 25th day of May, 1940; that it truly and correctly represents the location and extent of the proposed works used to divert water from Baldwin Springs in Humboldt County by J.O. Greenan for mining and domestic purposes. That the proposed point of diversion, the approximate location and size of the diverting channel or other conduit, the place and manner of use, and the location and names of all other works or streams, which are crossed by or connected with the said works, are fully and correctly designated thereon.

F. R. O'Leary
STATE WATER RIGHT SURVEYOR.

Subscribed and sworn to before me this 7th day of June 1940.

Gloria Dumain
NOTARY PUBLIC IN AND FOR HUMBOLDT COUNTY NEVADA.

SCALE 1 IN. = 300 FT.

0 100 200 300 400 500 1000' 1500'

10469

FILED
July 18, 1940
STATE ENGINEER'S OFFICE

MAP TO ACCOMPANY.
APPLICATION
TO APPROPRIATE WATER
FOR
MINING AND DOMESTIC
BY
J. O. GREENAN
FROM
BALDWIN SPRINGS.

17068 - Place in 10469