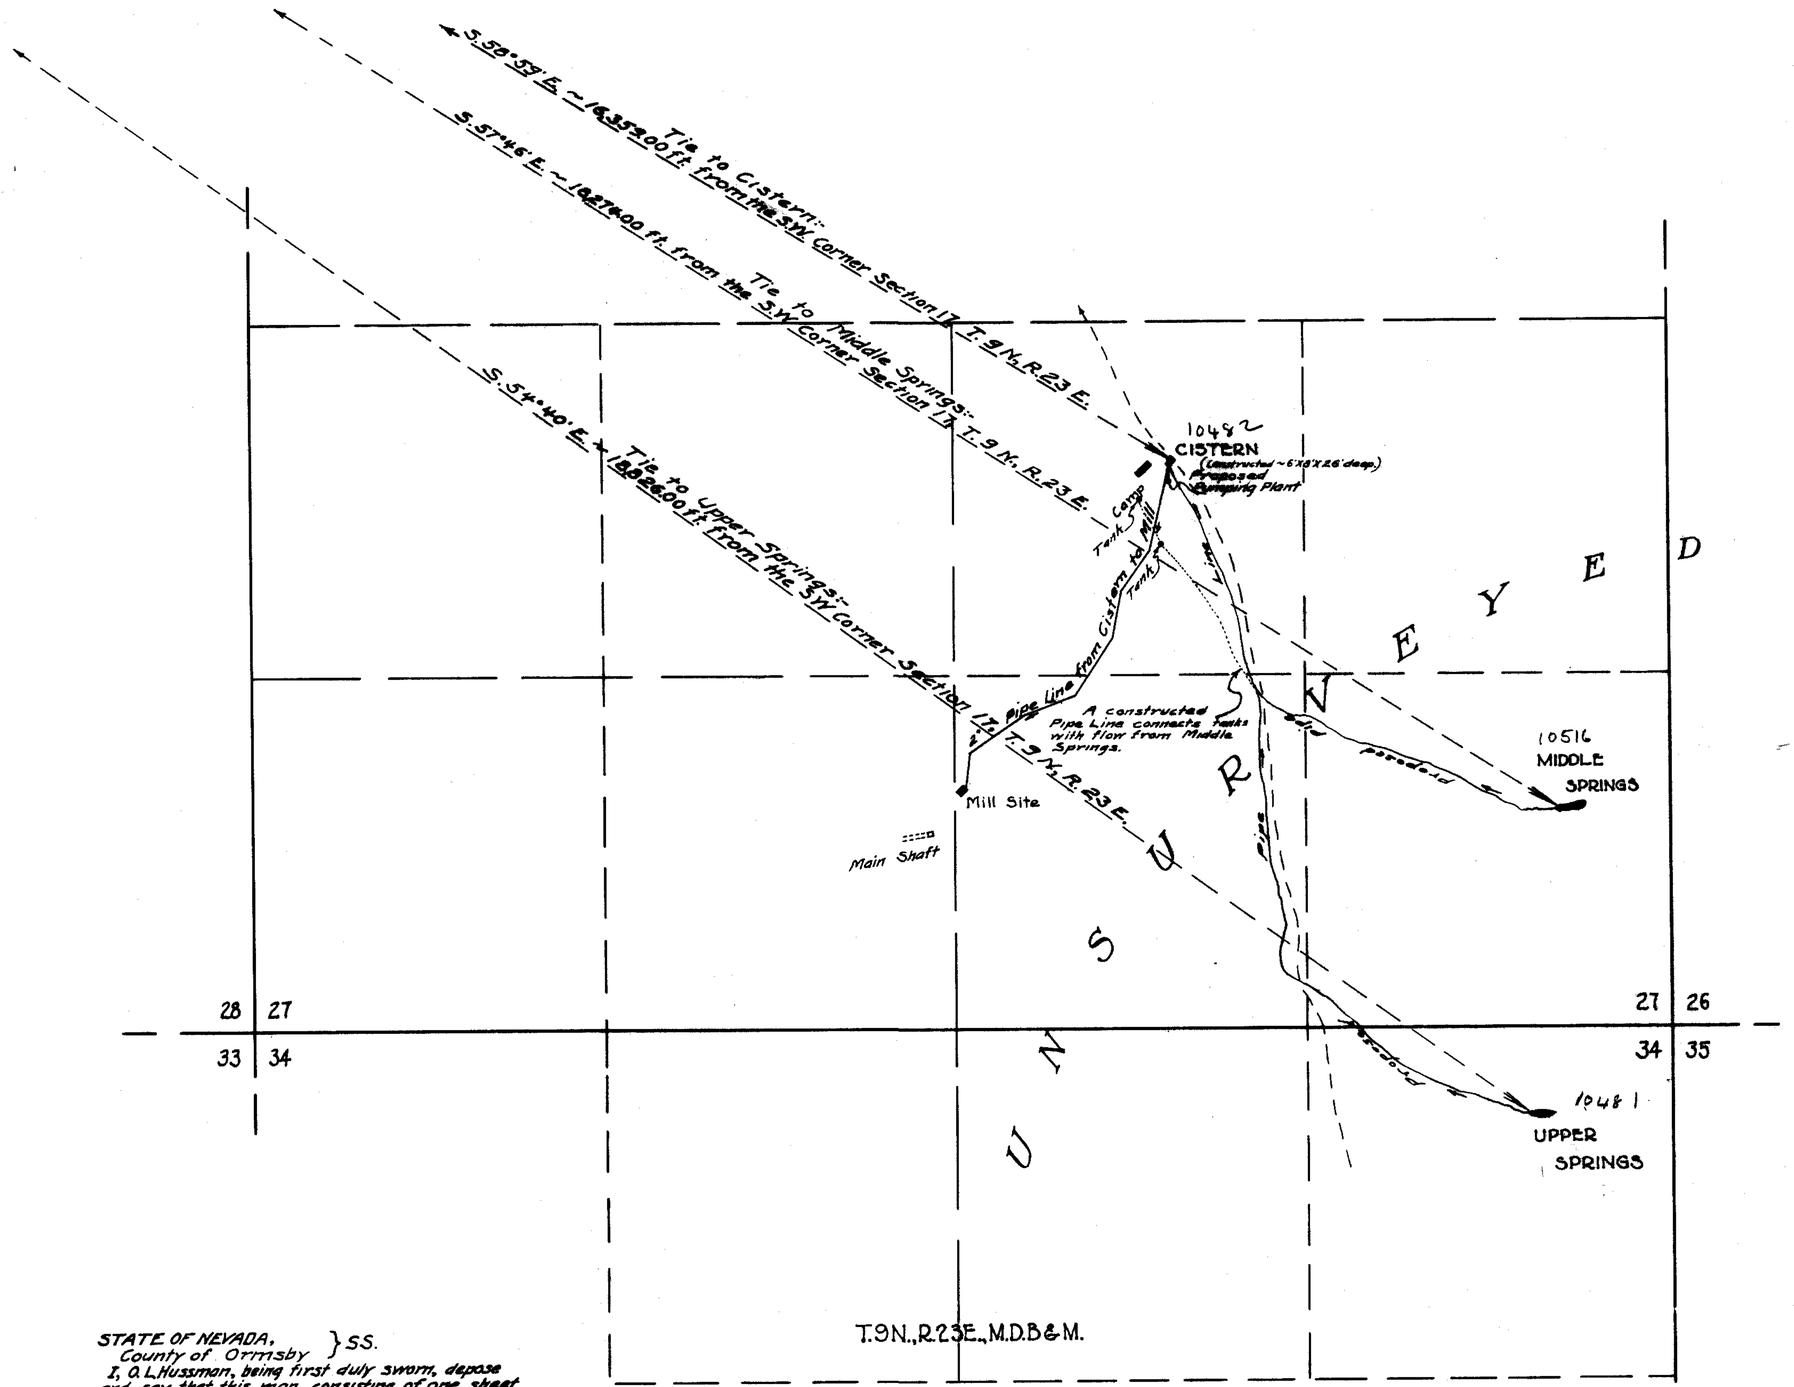

STATE OF NEVADA, }
County of Ormsby } SS.

I, O. L. Hussman, being first duly sworn, depose and say that this map consisting of one sheet has been correctly drawn to the designated scale from field notes of a survey made by me between the 12th and 30th day of May, 1940; that it truly and correctly represents the location and extent of the proposed works used to divert water from UPPER SPRINGS, MIDDLE SPRINGS and CISTERN, in Douglas County, by Frank W. Hinkley, for Mining, Milling and Domestic purposes. That the proposed points of diversions, the location of the mill, the approximate location and size of diverting pipes and other works which are connected hereby, are fully and correctly designated hereon.

O. L. Hussman
State Water Right Surveyor.

Subscribed and sworn to before me this 29th day of June, 1940.

M. J. Hussman
Notary Public in and for Ormsby County, Nevada.

FILED
July 1, 1940
STATE ENGINEER'S OFFICE

OFFICE STATE ENGINEER
JUL 1 1940
RECEIVED

MAP
TO
ACCOMPANY APPLICATIONS
TO
APPROPRIATE WATER
FOR
MINING AND MILLING PURPOSES
BY
FRANK W. HINKLEY
IN DOUGLAS COUNTY, NEVADA
SCALE - 1 INCH = 300 FEET

PLACE IN - 10481 10482 - 10516