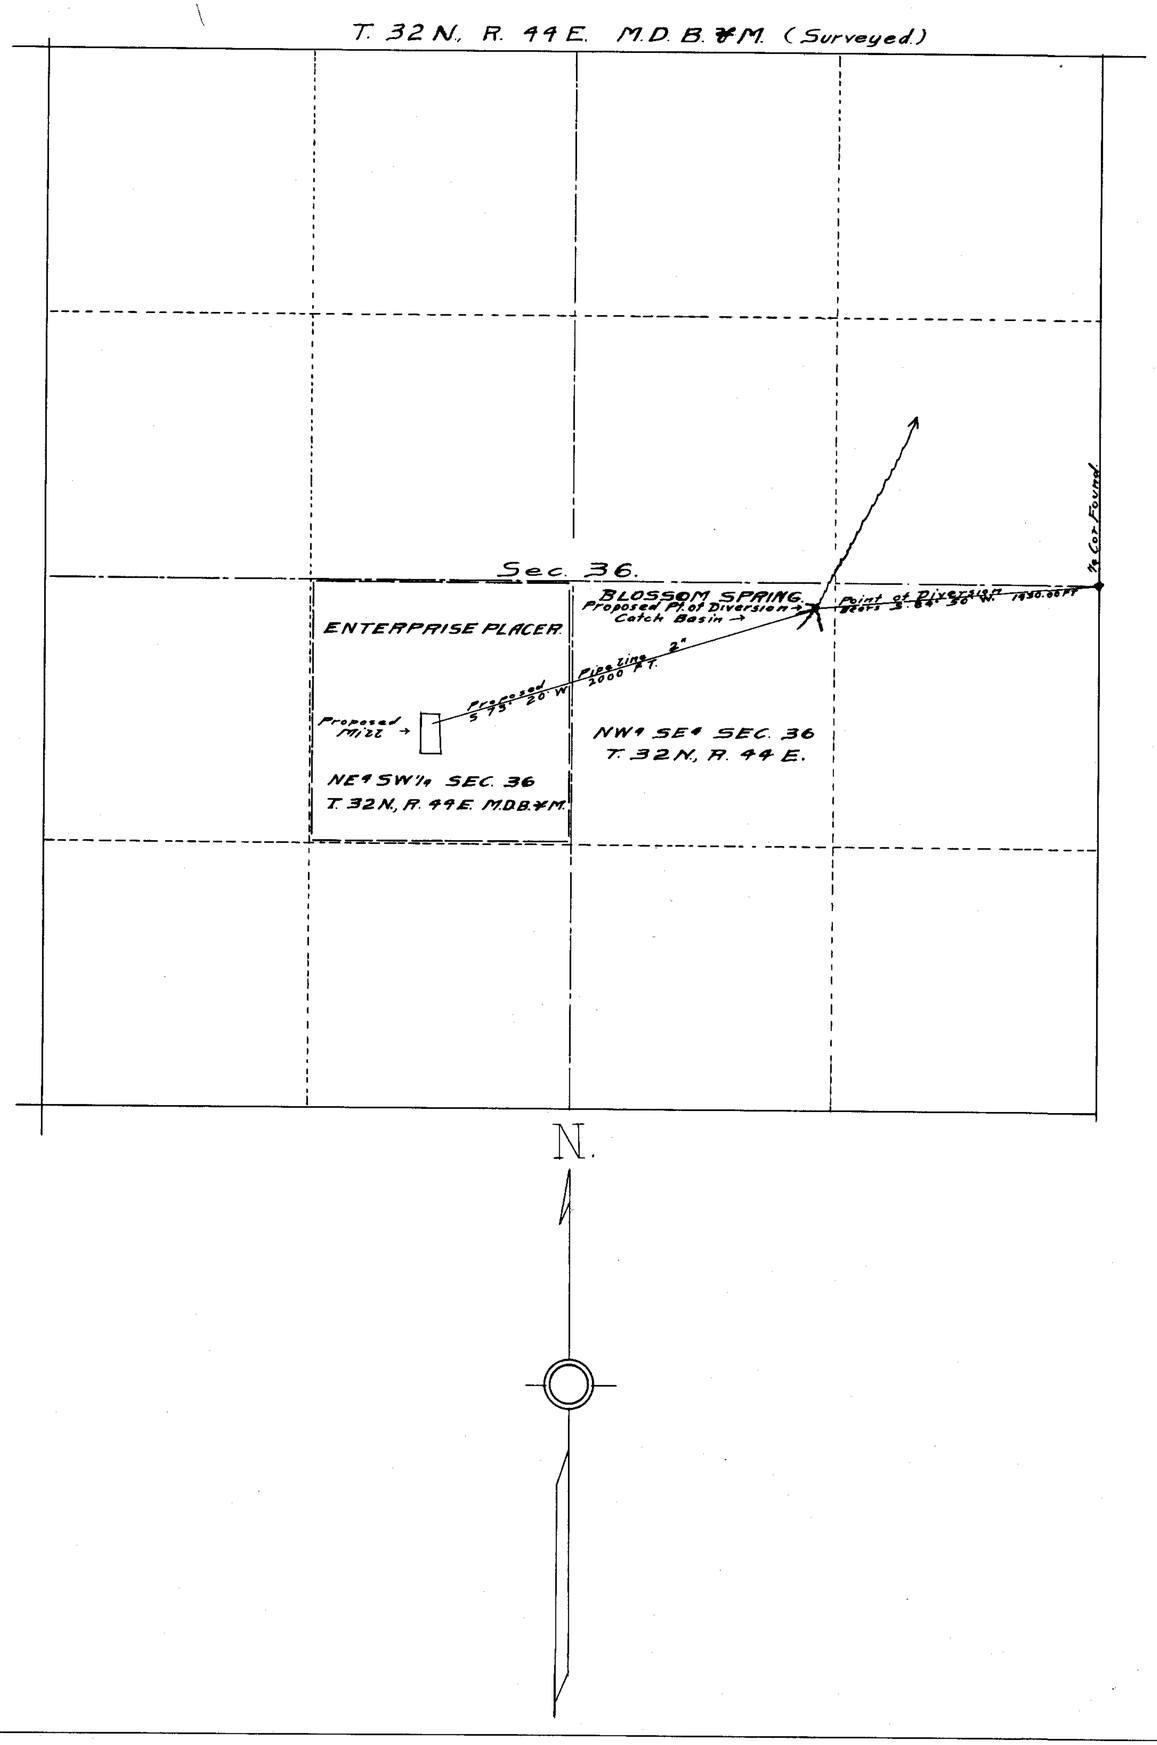

STATE OF NEVADA }
County of Humboldt. } S.S.

I, F. R. O'Leary, being first duly sworn, depose and say that this map, consisting of one sheet, has been correctly drawn to the designated scale from field notes of a survey made by me on the 1st day of April, 1940; that it truly and correctly represents the location and extent of the proposed works used to divert water from Blossom Spring in Lander County by Copper Canyon Mining Company for Mining and Milling Purposes. That the proposed point of diversion, the approximate location and size of the diverting channel or other conduit, the place and manner of use, and the location and names of all other works or streams which are crossed by, or connected with the said works, are fully and correctly designated thereon.

F. R. O'Leary
STATE WATER RIGHT SURVEYOR.

Subscribed and sworn to before me this 2nd day of April, 1940.

Gloria Dumain
NOTARY PUBLIC IN AND FOR HUMBOLDT COUNTY, NEVADA.

SCALE 1 IN. = 400 FT.

0 100 200 400 1000 2000 FT.

10486

FILED
April 4, 1940
STATE ENGINEER'S OFFICE

OFFICE STATE ENGINEER
APR 24 1940

MAP TO ACCOMPANY
APPLICATION
TO APPROPRIATE WATER
FOR
MINING AND MILLING PURPOSES
BY
COPPER CANYON MINING COMPANY
FROM
BLOSSOM SPRING

10486