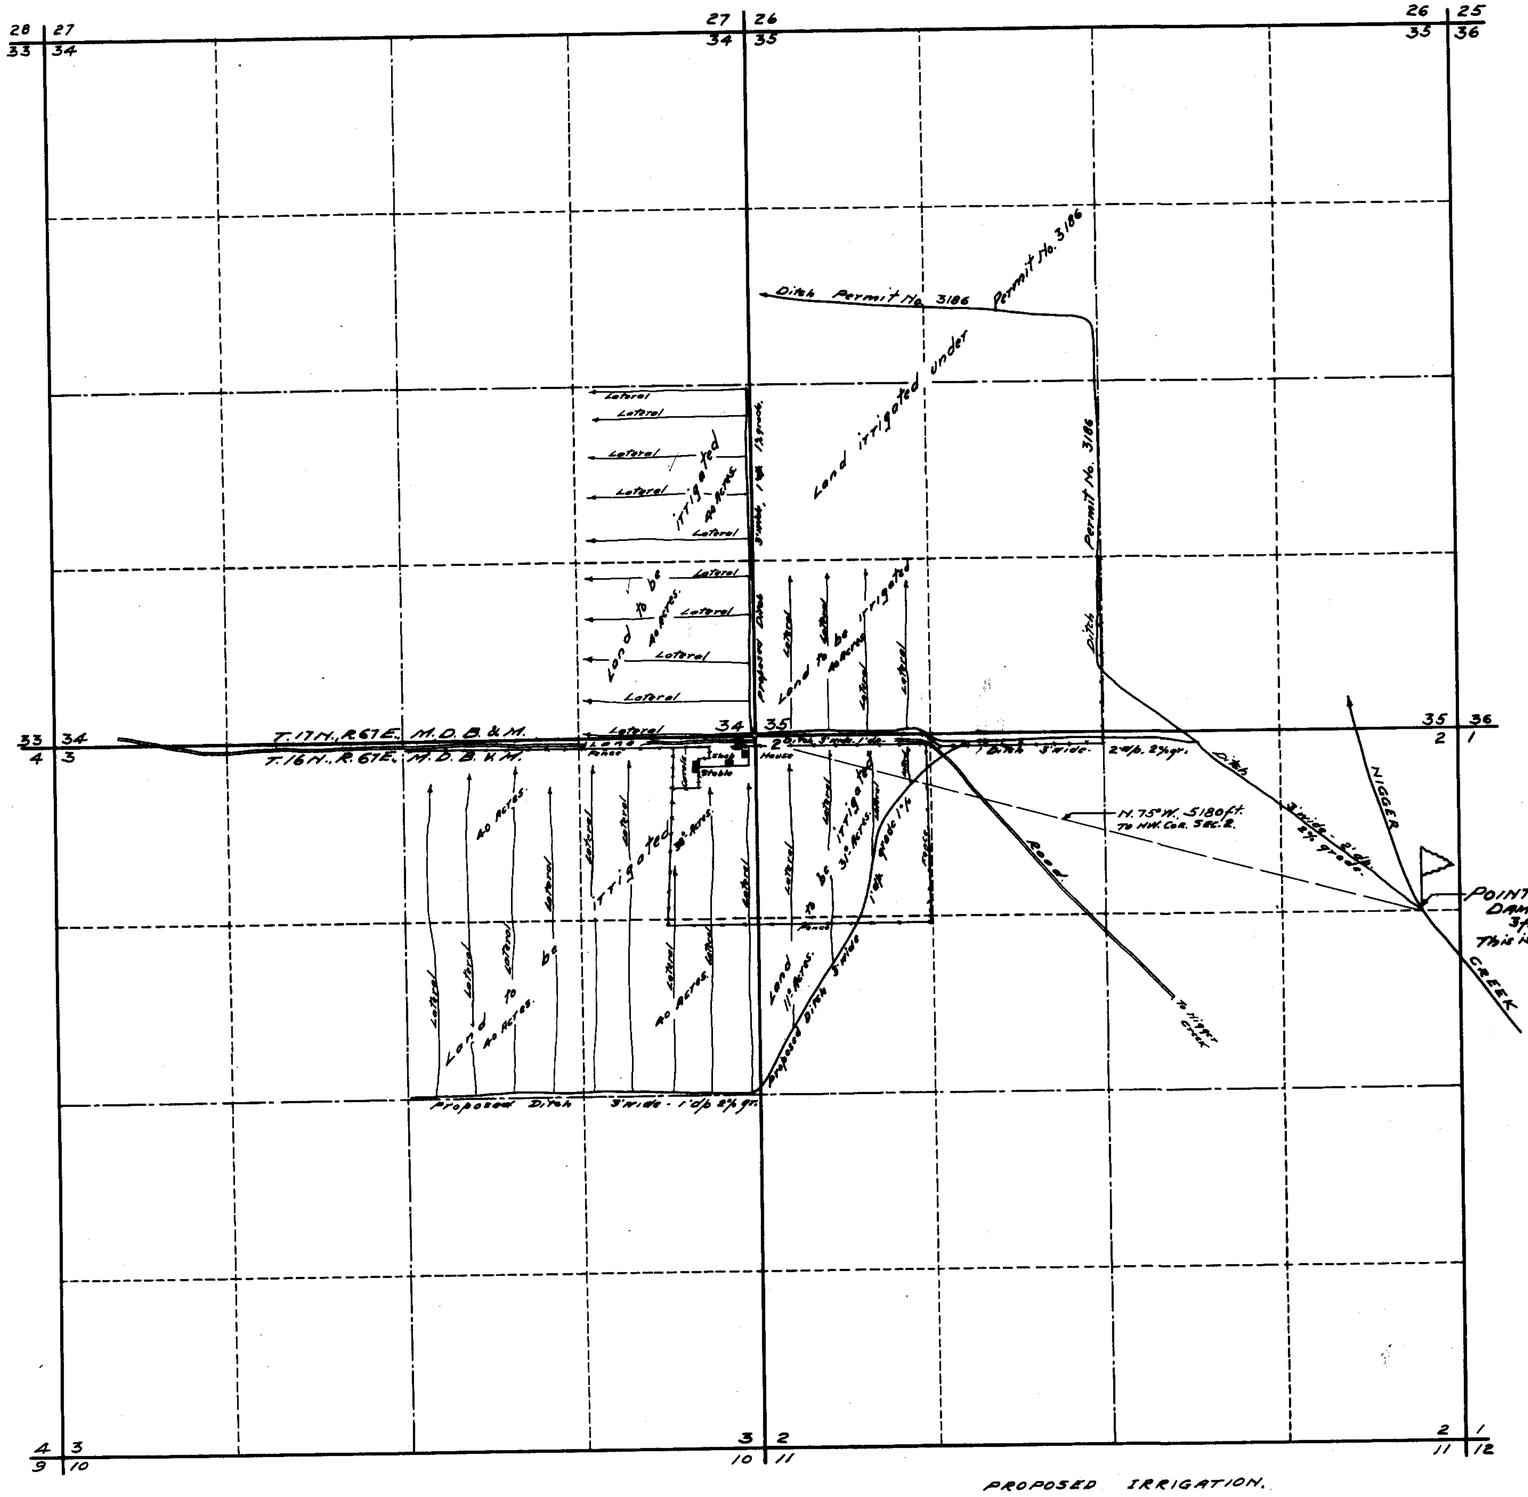

STATE OF NEVADA }
County of White Pine } ss.

I, F.W. Millard, being first duly sworn, depose and say that this map, consisting of one sheet, has been correctly drawn to the designated scale from field notes of a survey made by me between the 19th & 21st days of July, 1940; that it truly and correctly represents the proposed location and extent of the works used to divert water from NIGGER CREEK in White Pine County by J.M. COLLINS for irrigation purposes. That the proposed point of diversion, the approximate location and size of the diverting channel, all reservoirs or basins, the locations and names of all other works which will cross or connect with the proposed works, and the boundary of all lands, showing by 40-acre subdivisions the areas proposed to be irrigated, are fully and correctly designated thereon.

F.W. Millard
State Water Right Surveyor.

Subscribed and sworn to before me this 25th day of July, 1940.

Notary Public in and for White Pine County, Nevada.

PROPOSED IRRIGATION.

E½SE¼ SEC. 34,	T.17N.,	R.67E.,	80 Ac.
SW¼SW¼ SEC. 35,	"	"	40 Ac.
NE¼ SEC. 3,	T.16N.,	R.67E.,	158 Ac.
W½NW¼ SEC. 2,	"	"	42 Ac.
	TOTAL		320 Ac.

FILED
Aug. 5, 1940
STATE ENGINEER'S OFFICE

MAP TO ACCOMPANY APPLICATION
TO APPROPRIATE WATER
FOR IRRIGATION
BY J. M. COLLINS 10487
FROM NIGGER CREEK
SURVEYED
JULY - 20 - 1940.
BY
F.W. MILLARD & SON.
ELY, NEVADA.

10487