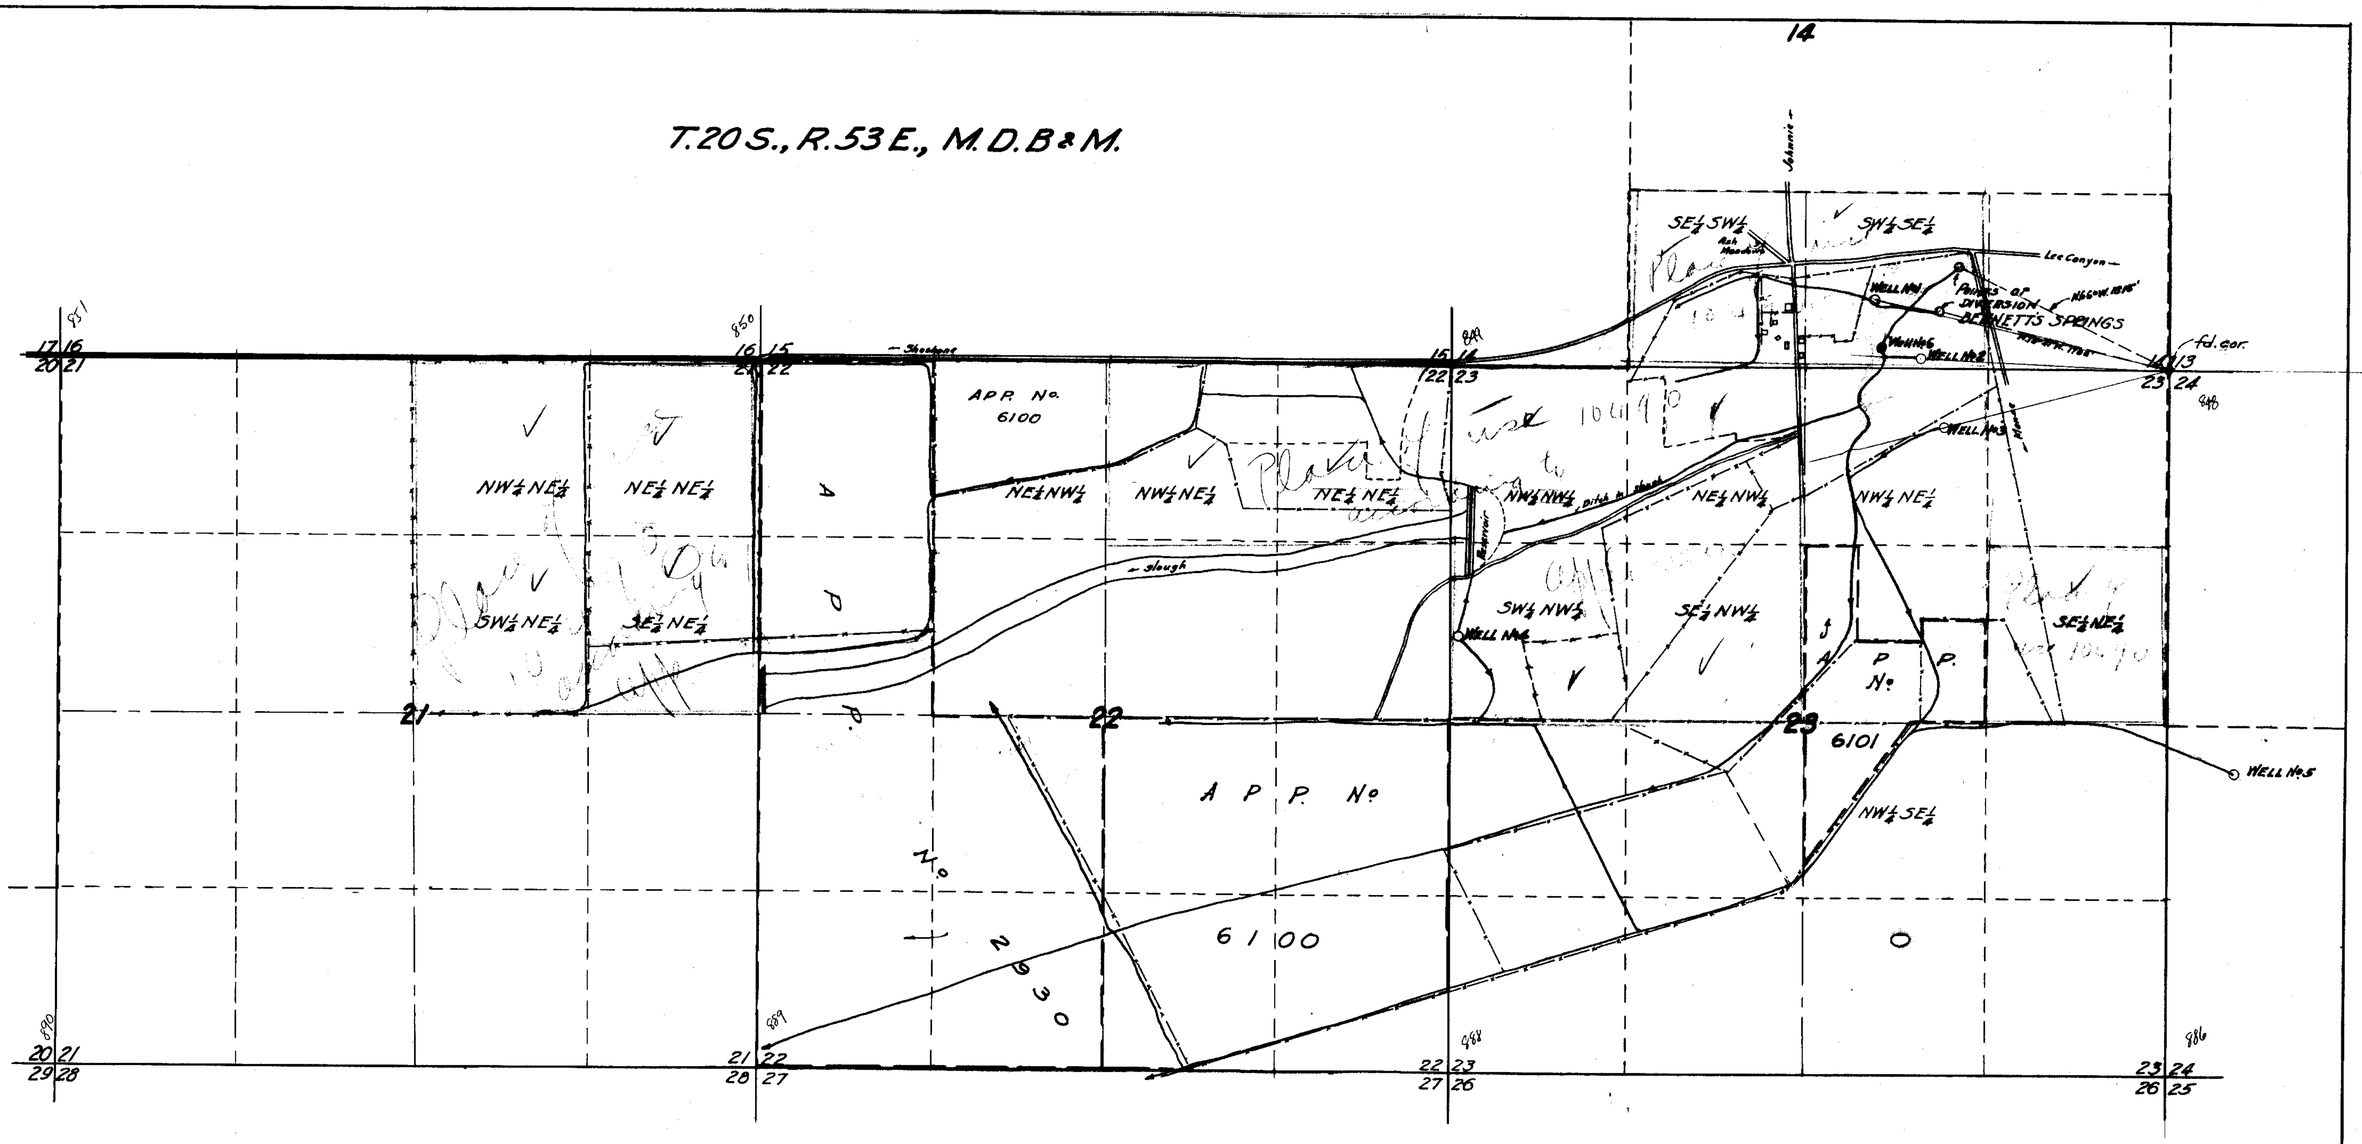

STATE OF NEVADA } SS.
County of Clark

I, C. D. BAKER, being first duly sworn, depose and say that this map, consisting of one sheet, has been correctly drawn to the designated scale from field notes of a survey made by me on the 25th day of November, 1939; that it truly and correctly represents the location and extent of the proposed works to divert water from BENNETT'S SPRINGS No 1 & 2, in NYE COUNTY, by SHOUP, KARR & DOCKWEILER, for irrigation use in Secs. 14, 21, 22 & 23, T.20S., R.53E., M.D.B.&M.; that the point of diversion, location and size of diverting channel or other conduit, the place and manner of use, and the location and names of all other works or streams which are crossed by or connected with the said works, are fully and correctly designated thereon

C. D. Baker
STATE WATER RIGHT SURVEYOR

Subscribed and sworn to before me this 29th day of December, 1939.

Anna Moss
NOTARY PUBLIC IN AND FOR CLARK CO., NEV.

My commission expires Feb. 3, 1942

BENNETT SPRINGS No 1-2 are source under App. No 2930, Cert. No 1272
" " " , and Wells 1-2-3 are sources under Apps. No 6100-01, Certs. No 1292-3

The lands irrigated under Certs. No 1272, 1292-3, are indicated and the ditches connecting the sources and extending to places of use as they relate to BENNETT SPRINGS.

This application covers irrigation of lands in Secs. 14, 21, 22, 23 and the surplus flow from BENNETT SPRINGS is 2.4 c.f.s.

SCALE 1 IN. = 600 FT.

10490

FILED
May 3, 1940
STATE ENGINEER'S OFFICE

MAP TO ACCOMPANY
APPLICATION
TO APPROPRIATE WATER FOR
IRRIGATION
BY
SHOUP, KARR & DOCKWEILER
FROM
BENNETT'S SPRINGS
NYE COUNTY

15402

10490