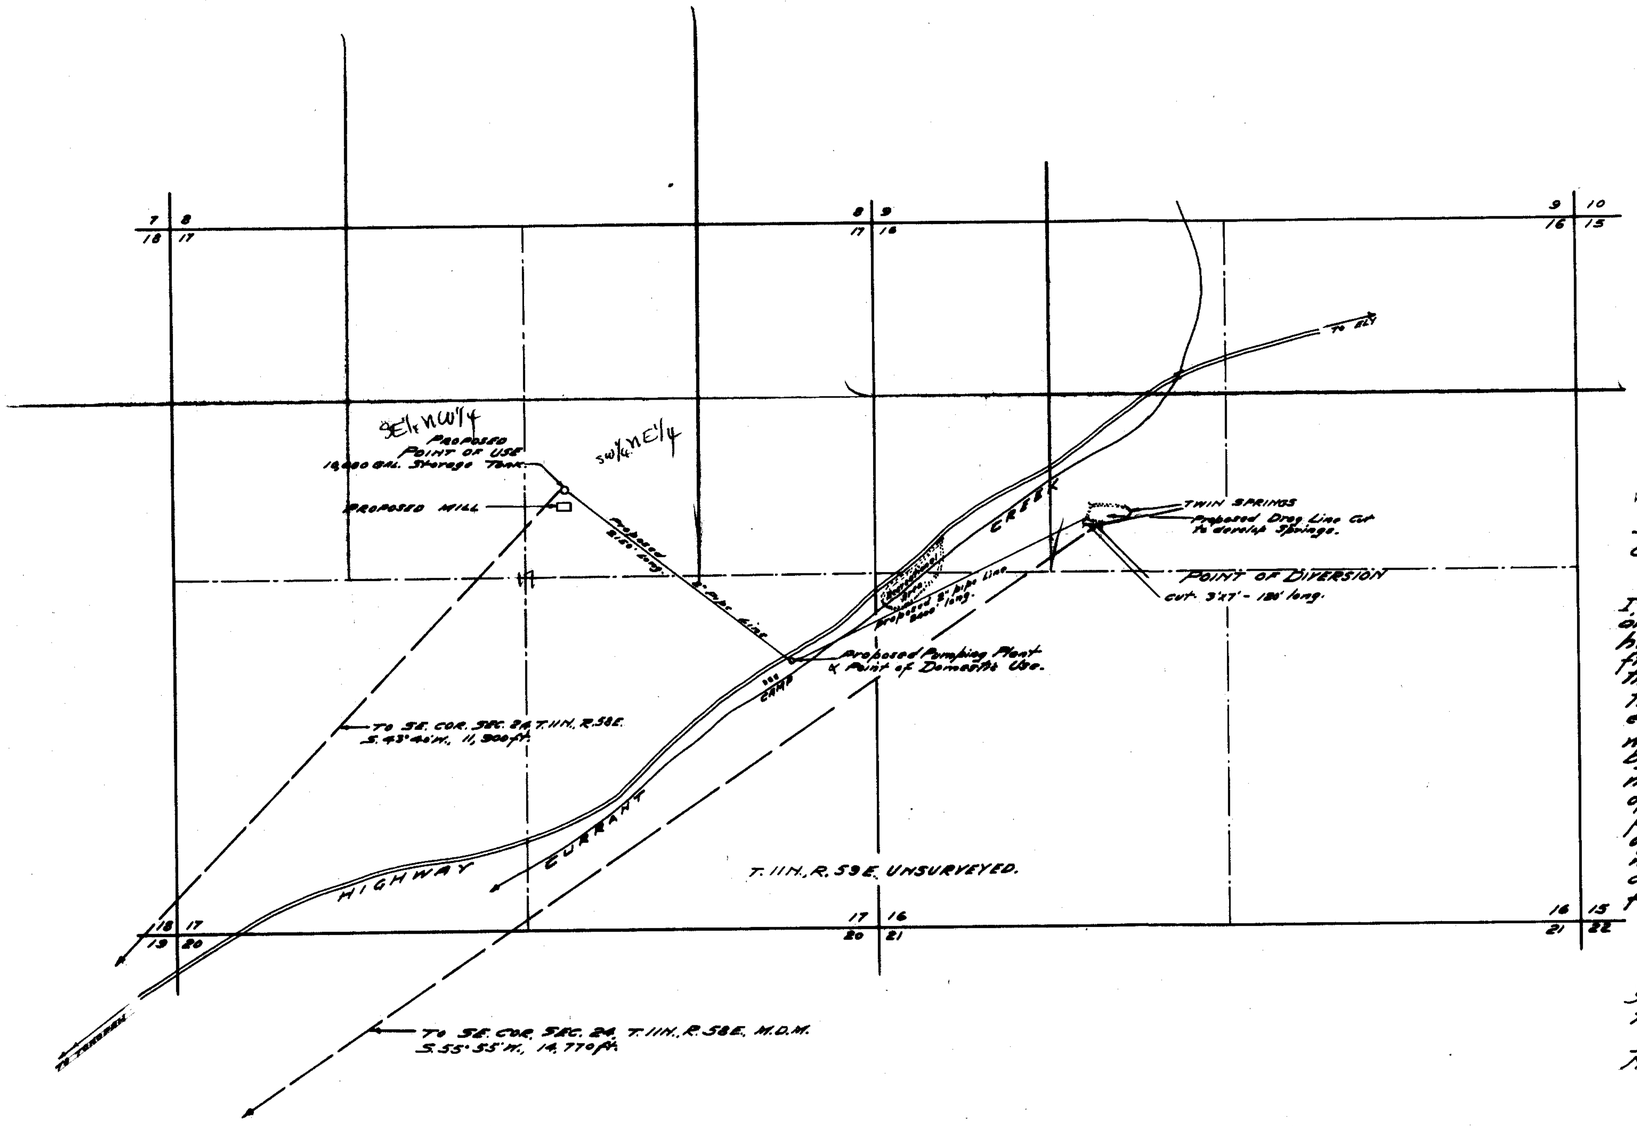

STATE OF NEVADA. } SS.
County of White Pine

I, F.W. Millard, being first duly sworn, depose and say that this map, consisting of one sheet has been correctly drawn to the designated scale from field notes of a survey made by me between the 19th and 21st days of April, 1940; that it truly and correctly represents the location and extent of the proposed works used to divert water from TWIN SPRINGS in NYE COUNTY by the CURRANT CREEK MINING COMPANY for mining, milling & domestic purposes; That the proposed point of diversion, the approximate location of the point of use, the approximate size and capacity of the diverting conduit, and the location and names of all other works or streams which are crossed by or connected with said works, are fully and correctly designated hereon.

F.W. Millard
State Water Right Surveyor.

Subscribed and sworn to before me this 23rd day of April, 1940.

Notary Public in and for White Pine County, Nevada.

10496

0 500 1000 1500 2000
SCALE 1 IN. = 600 FT.

FILED
April 26, 1940
STATE ENGINEER'S OFFICE

OFFICE STATE ENGINEER APR 25 1940

MAP TO ACCOMPANY APPLICATION TO APPROPRIATE WATER FOR MINING & MILLING PURPOSES BY CURRANT CREEK MINING COMPANY FROM TWIN SPRINGS

SURVEYED BY F.W. MILLARD & SON ELY, NEVADA. 4/20/40.

10496