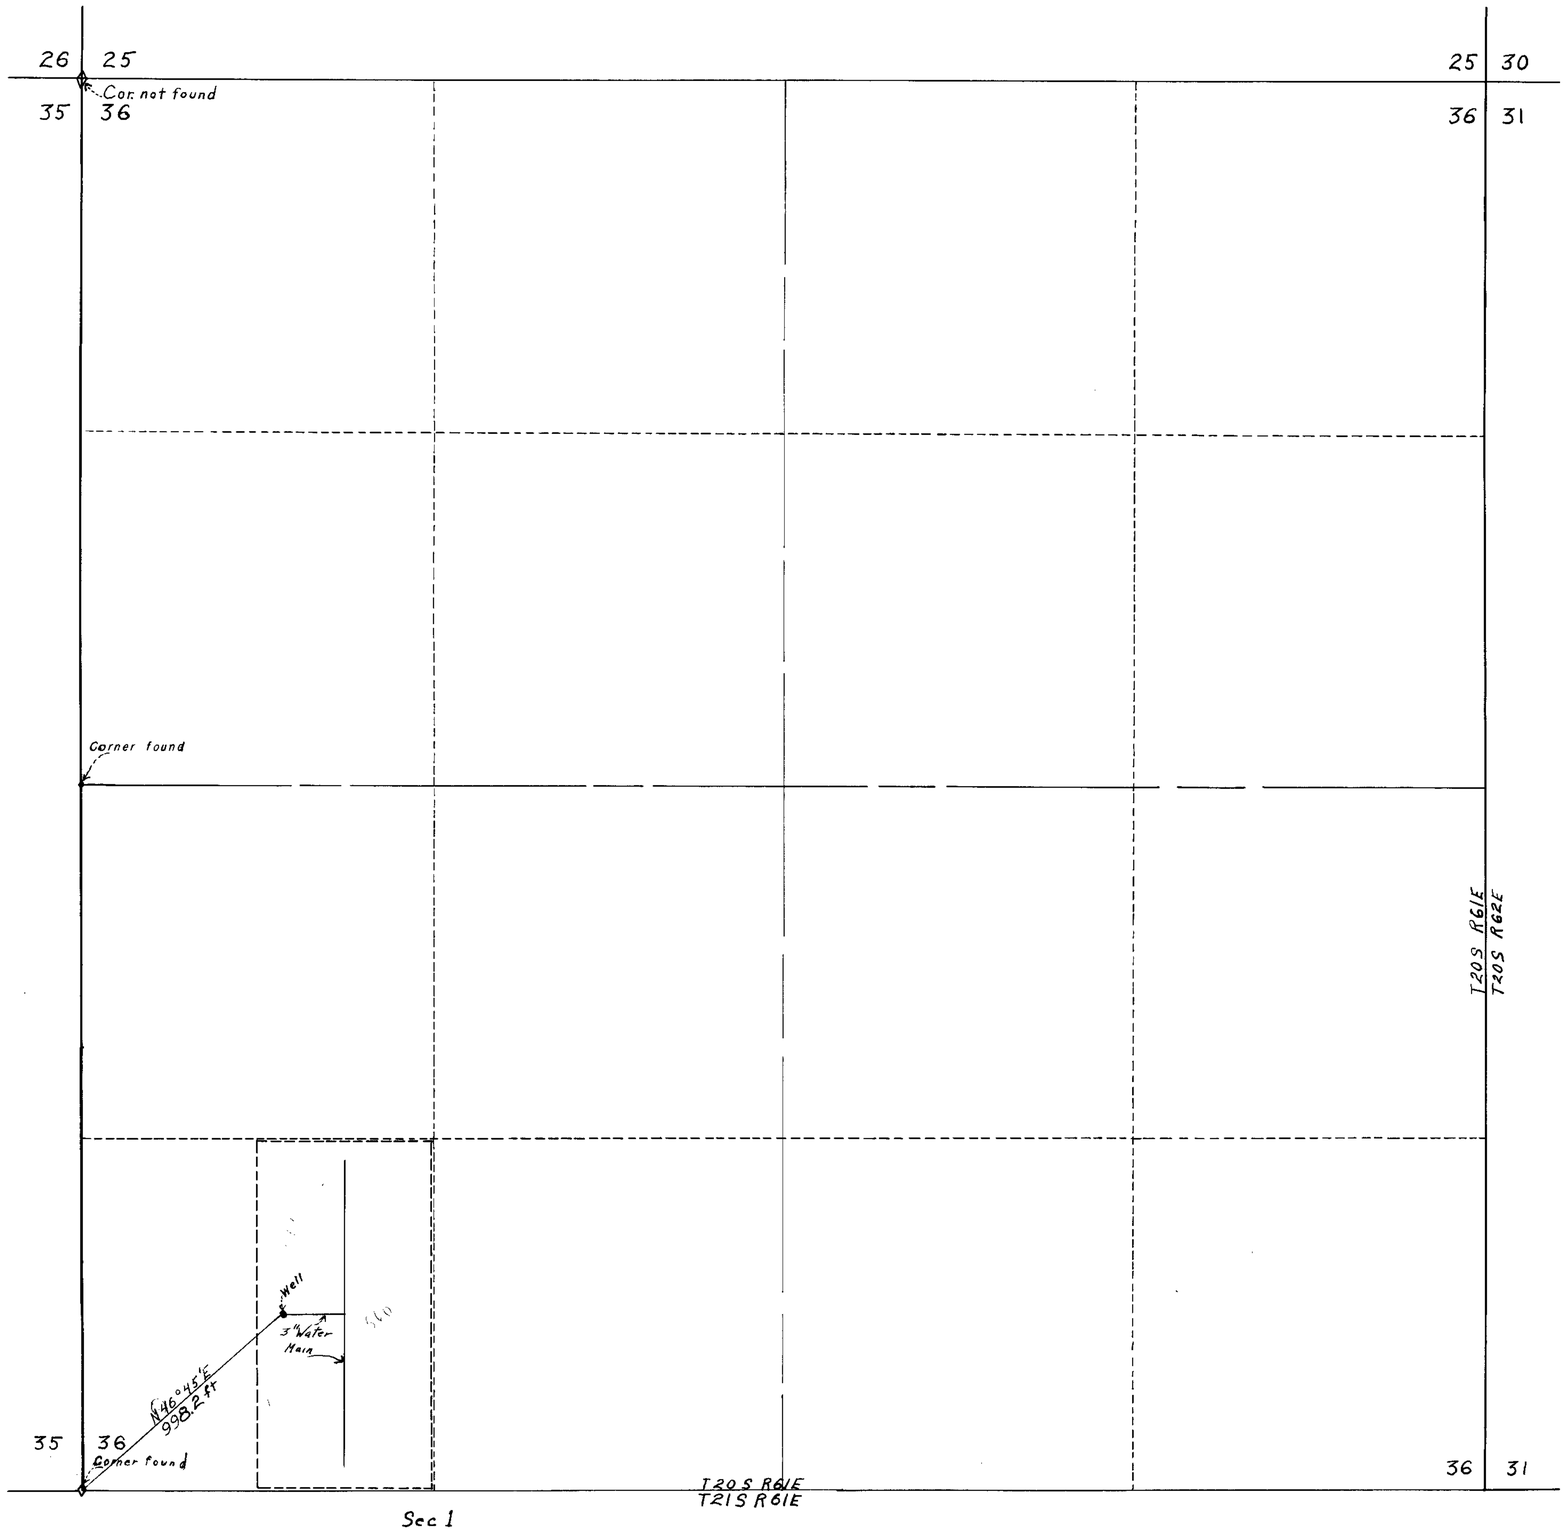

N

State of Nevada, }ss
County of Clark

I, William Clark being first duly sworn, depose and say that this map, consisting of one sheet, has been correctly drawn to the designated scale from field notes of a survey made by me between the ~~twenty-first~~ day of June and the ~~twenty-third~~ day of June 1940; that it truly and correctly represents the proposed location and extent of the works used to divert water from ~~underground~~, in Clark County, by E. A. Clark for irrigation and domestic use. That the proposed point of diversion, the approximate location and size of the diverting pipe, and the boundary of all lands, showing by 40-acre subdivisions the areas proposed to be irrigated, are fully and correctly designated thereon.

William Clark
State Water Right Surveyor

Subscribed and sworn to before me this 19 day of Aug. 1940.

Sadie J. Gordon
Notary Public in and for Clark County, Nevada.

SCALE

0 ft 300 ft 600 ft 900 ft 1200 ft

FILED
August 26, 1940
STATE ENGINEER'S OFFICE

MAP

APPLICATION TO APPROPRIATE WATER

for IRRIGATION and DOMESTIC use

by E.A. Clark

from Underground Source ~~Permit~~ Application No. 10503

for 11315

10503