T.20S., R.61E., M.D.B.&M.

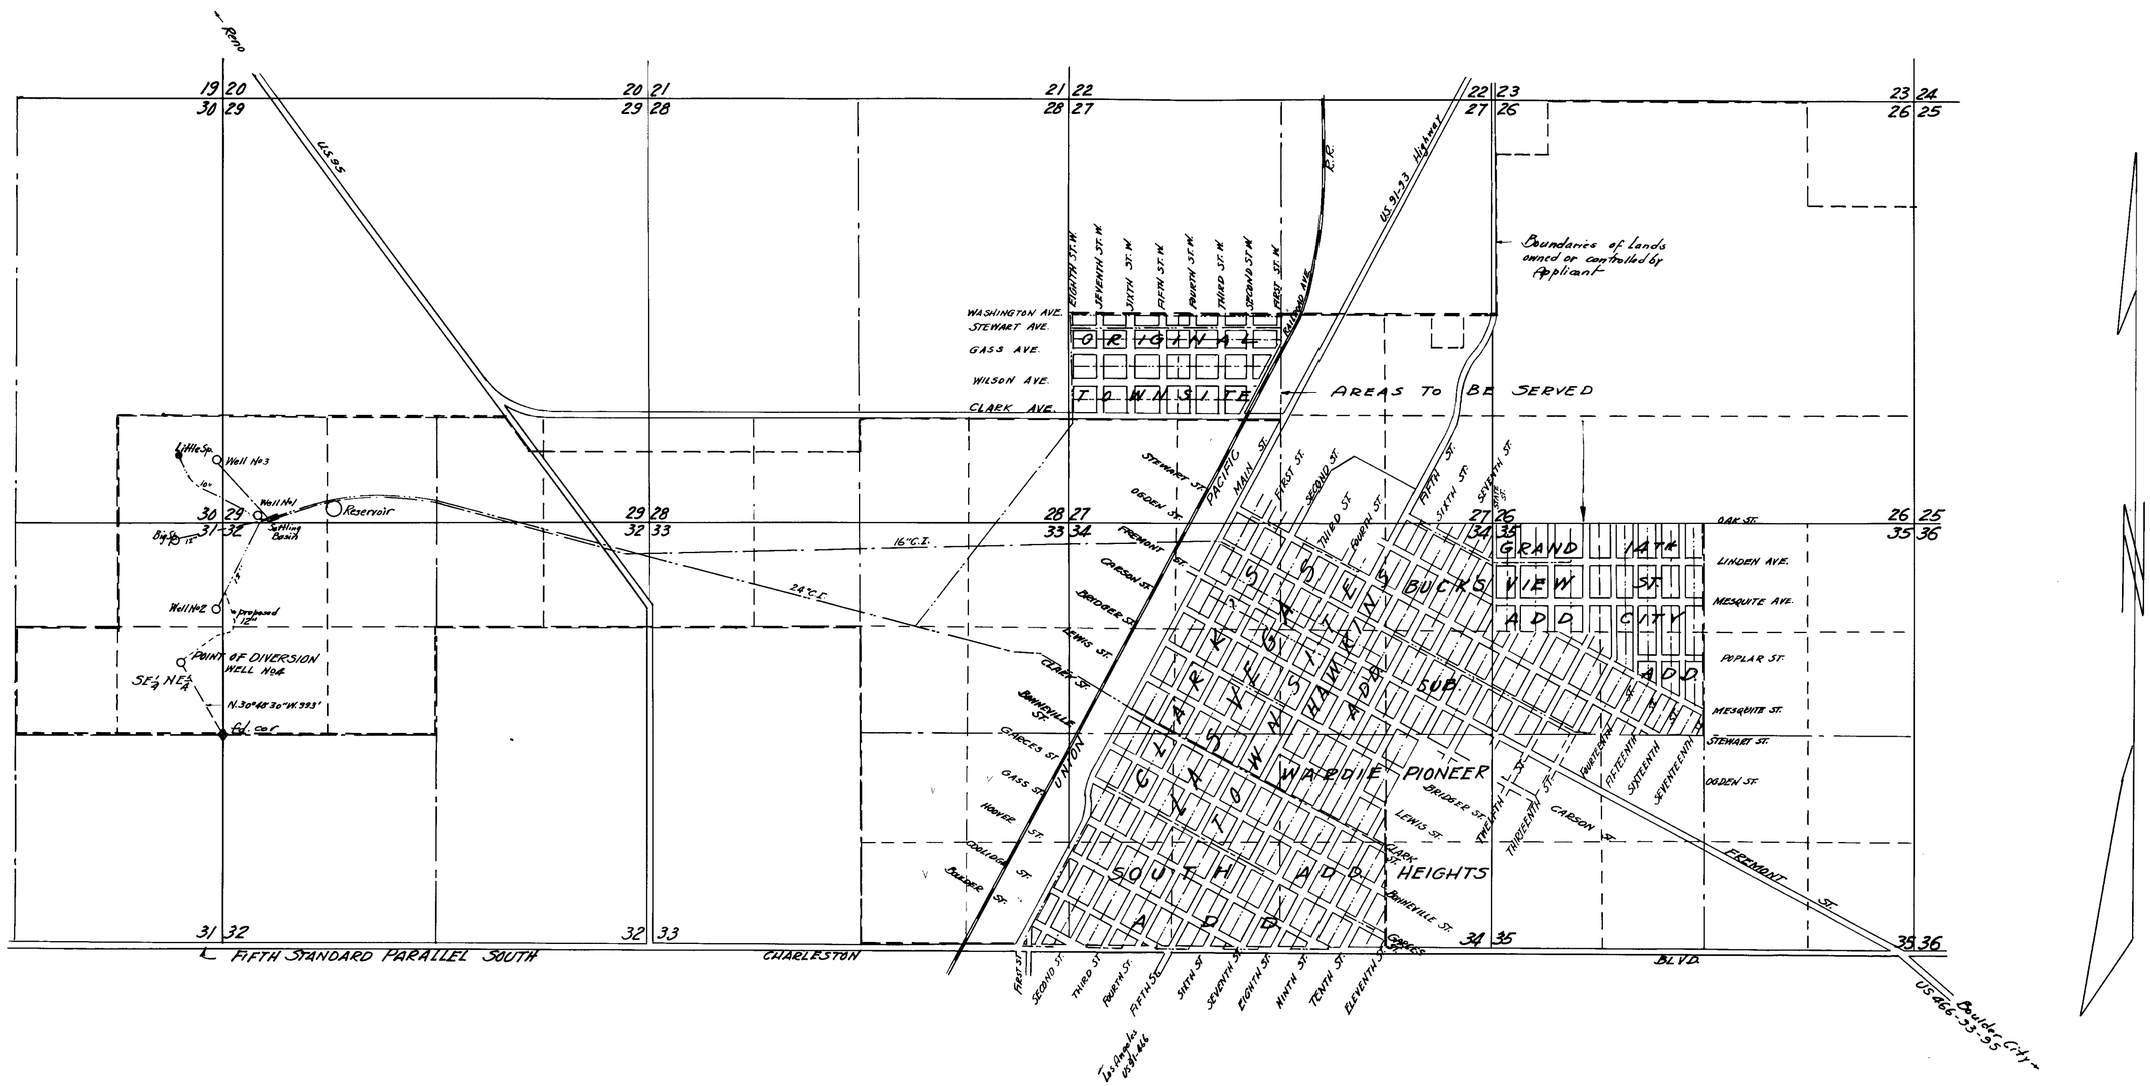

Note:

Water from this point of diversion will connect with settling basin, reservoir, and municipal system operated by applicant whenever necessary to augment the supply.

STATE OF NEVADA }ss.
County of Clark }

I, C. D. BAKER, being first duly sworn, depose and say that this map, consisting of one sheet, has been correctly drawn to the designated scale from field notes of a survey made by me on the 2d day of May, 1940; that it truly and correctly represents the location and extent of the proposed works to divert water from LAS VEGAS VALLEY ARTESIAN BASIN, in Clark County, by LAS VEGAS LAND & WATER Co., for municipal distribution system and domestic purposes in certain subdivisions of the City of Las Vegas, in portions of Secs. 27, 33, 34 & 35, T.20S., R.61E., MDB&M.; that the point of diversion, location and size of the diverting channel or other conduit, the places and manner of use, and the location and names of all other works or streams which are crossed by or connected with said works, are fully and correctly designated thereon.

C. D. Baker
STATE WATER RIGHT SURVEYOR

Subscribed and sworn to before me this 17th day of May, 1940.

Anna Moss
NOTARY PUBLIC IN AND FOR CLARK COUNTY, NEVADA

My commission expires Feb. 3, 1942.

SCALE 1 IN. = 1000 FT.

0 500 1000 2000 3000 4000 5000

10508

Sept. 20, 1940

MAP TO ACCOMPANY APPLICATION 10508 TO APPROPRIATE WATER FOR MUNICIPAL DISTRIBUTION SYSTEM BY LAS VEGAS LAND & WATER CO. FROM LAS VEGAS ARTESIAN BASIN CLARK COUNTY-NEVADA

10508