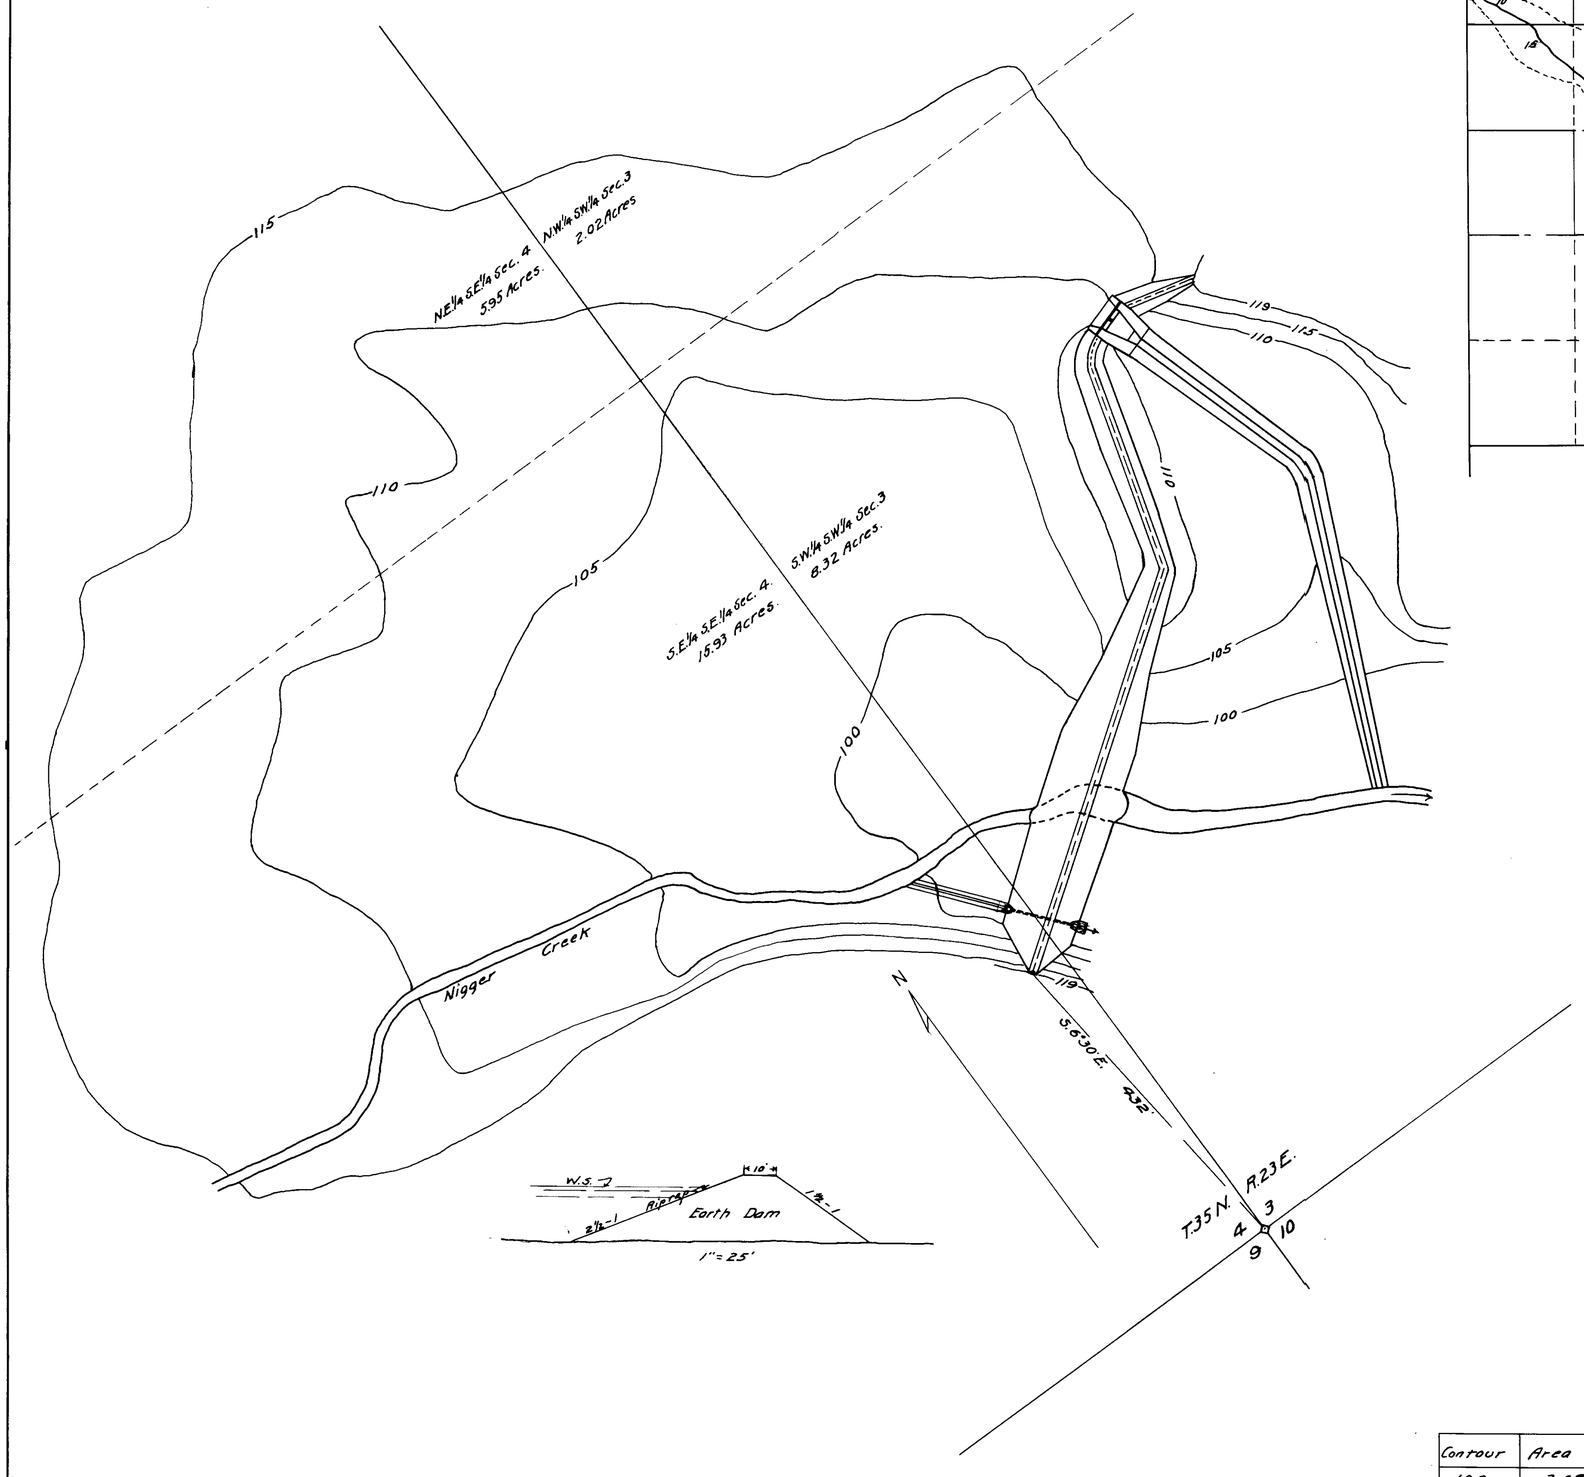

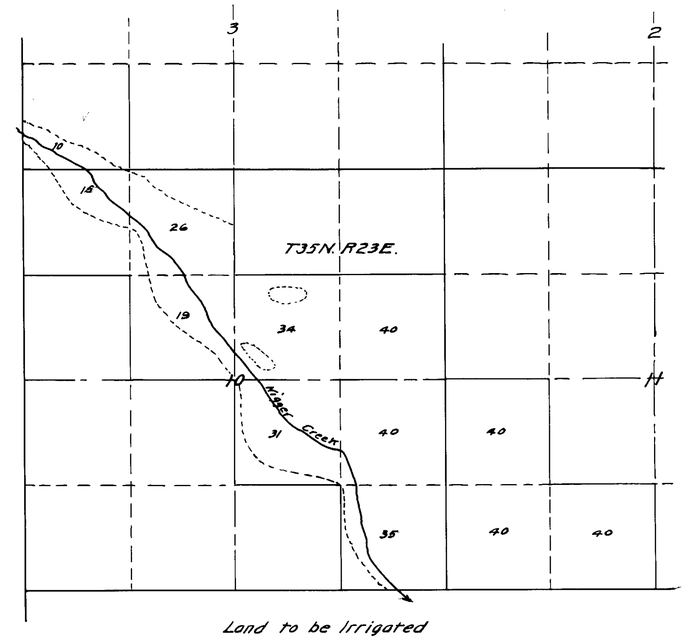

Land to be Irrigated
1" = 1000'

State of Nevada, }
County of Ormsby } S.S.

I, C.V. Taylor, being first duly sworn, depose and say that the above map is a true and accurate plat of Nigger Creek storage works as taken from the field notes of a survey made by me, completed on the 26th day of October, 1940; that such survey was made at the instance of O.D. Iveson; that the map represents the works described in Application No. , together with the location of streams and ditches in the immediate vicinity.

C.V. Taylor
State Water-right Surveyor.

Subscribed and sworn to before me this 15th day of November, 1940.

C.E. Quiet
Notary Public in and for Ormsby County, Nevada.
My Commission Expires July 6, 1941

Contour	Area	Acre-Feet
100	2.08	0.0
105	9.71	29.5
110	18.32	99.6
115	32.22	226.0

Width of crest	10 ft.
Upstream slope	2½ to 1
Downstream "	1½ to 1
Datum for Elev.	Assumed
Freeboard	4 ft.

November 15, 1940

0 100 200 300 400 Ft.

MAP OF
NIGGER CREEK RESERVOIR SITE

To Accompany Application for Permit to Store Water
by
O.D. IVESON
WASHOE COUNTY, NEVADA

5

10517