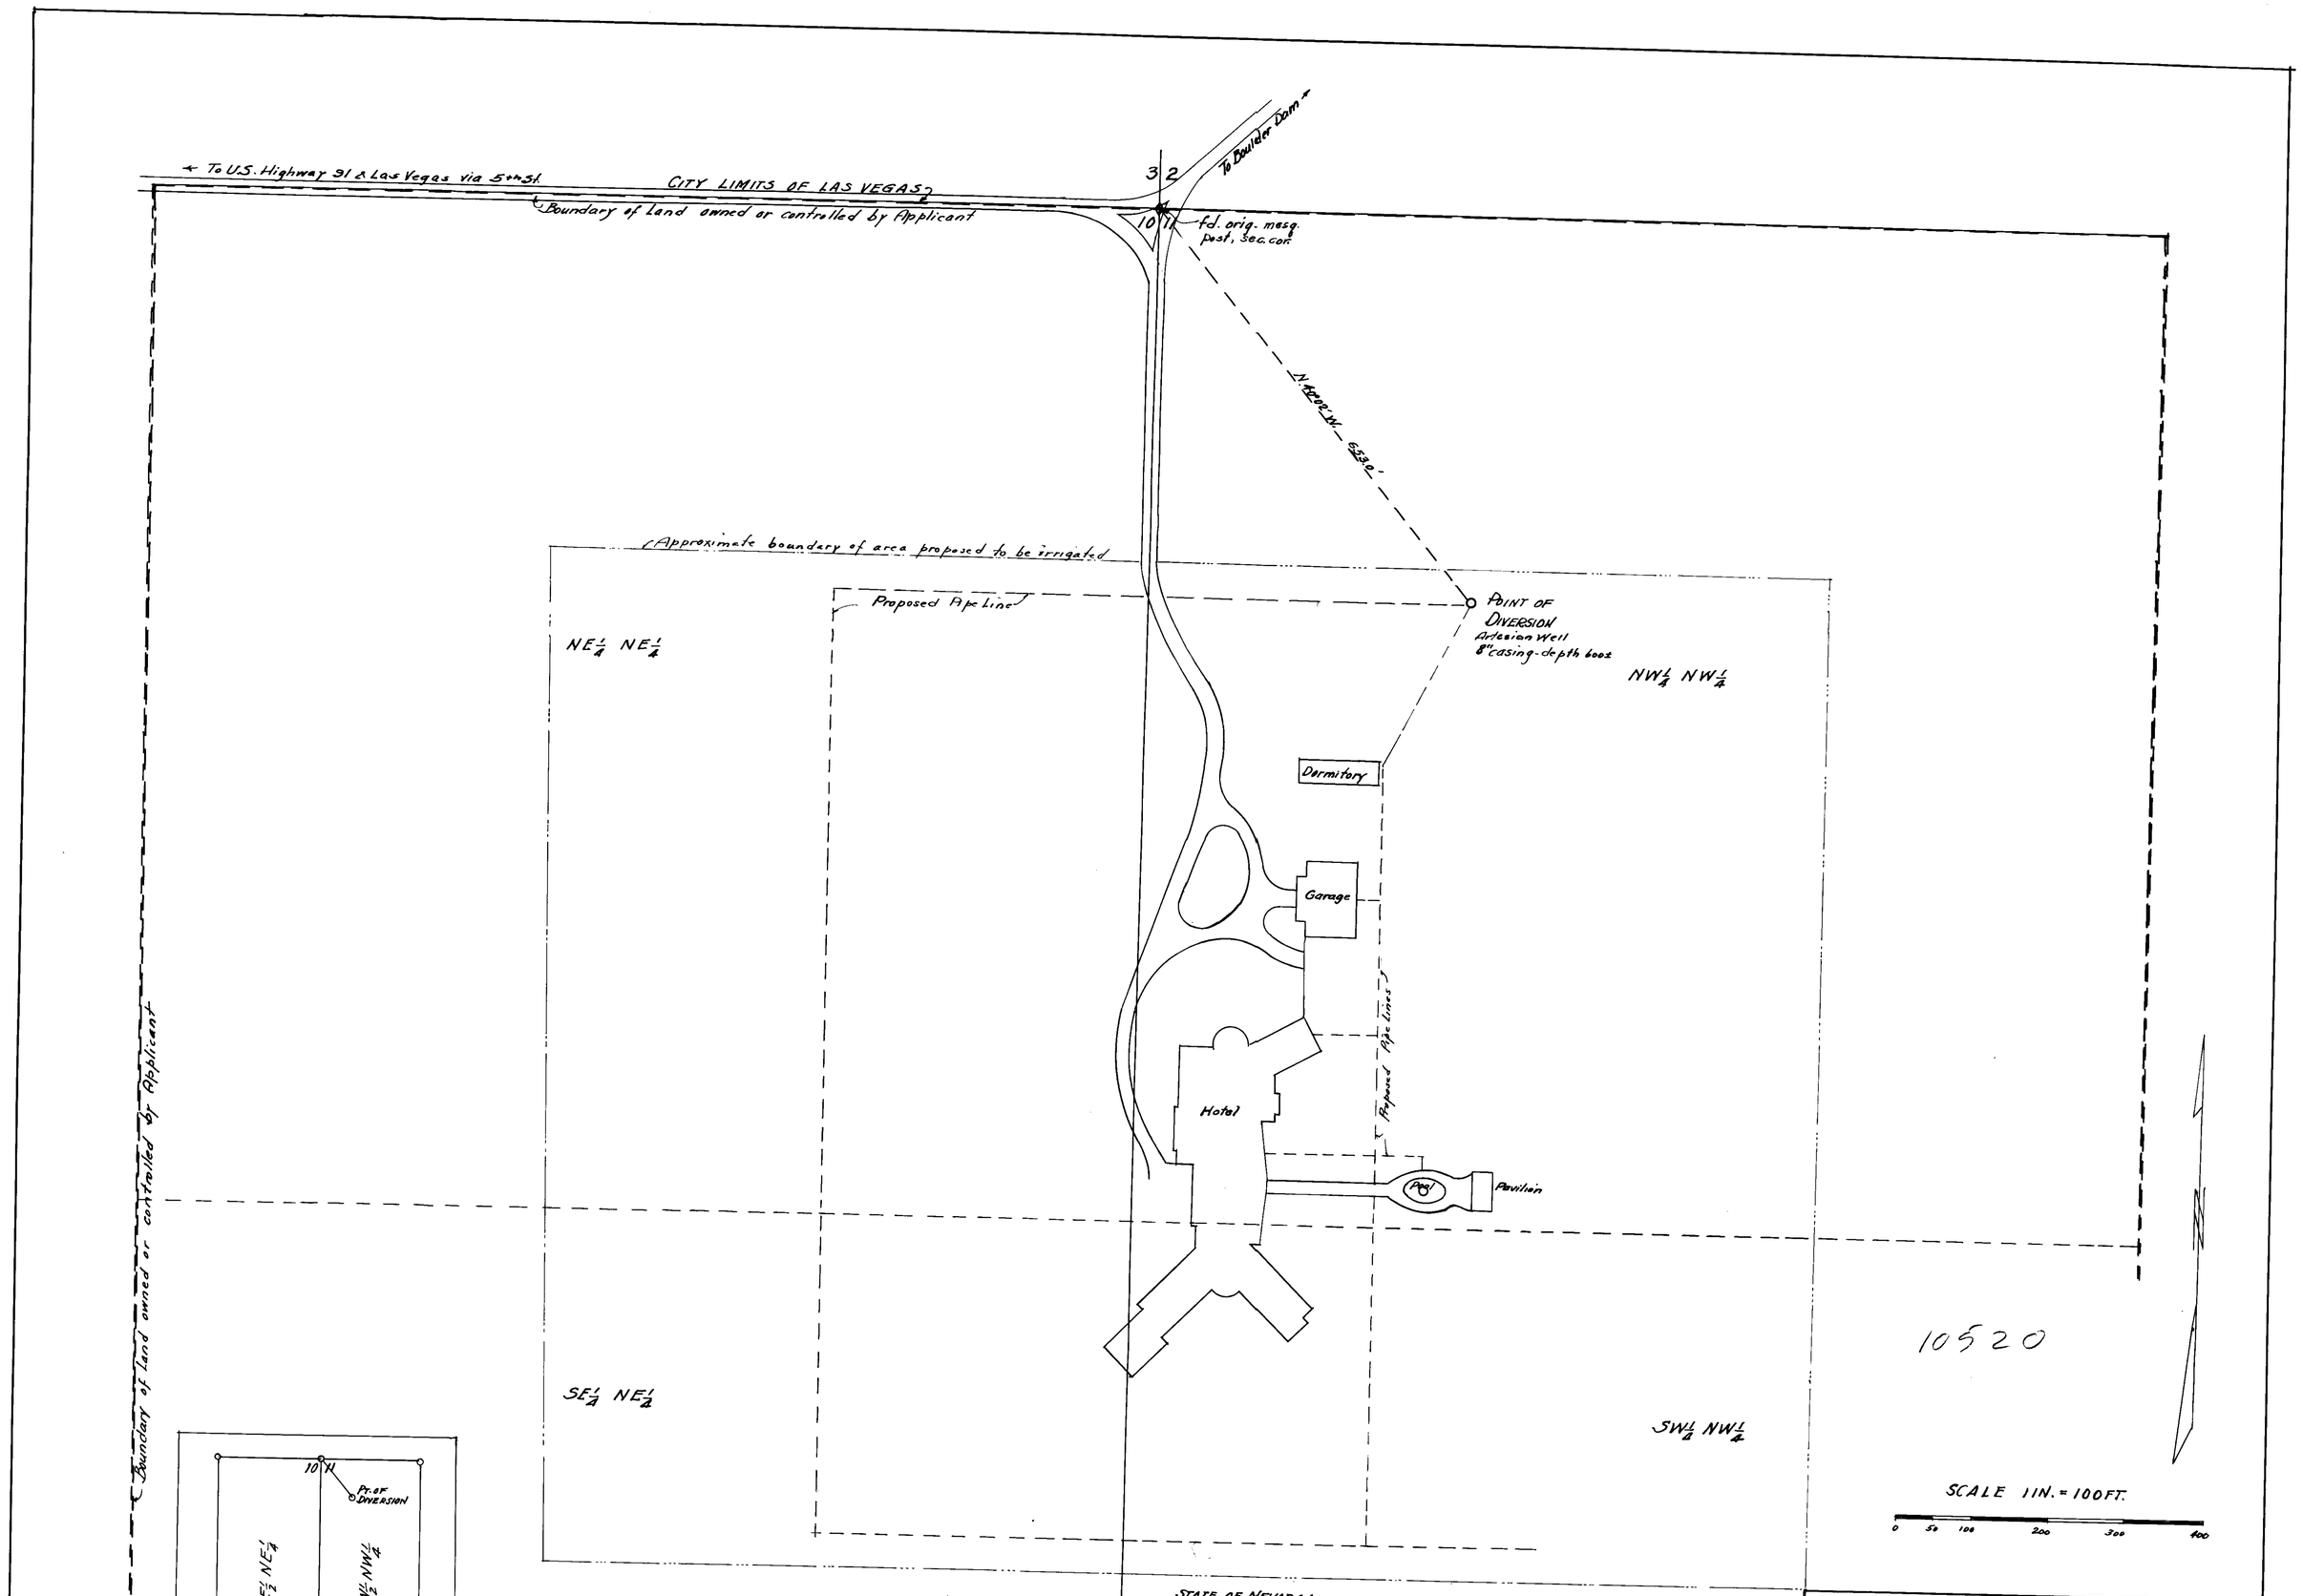

June 24, 1940

STATE OF NEVADA
County of Clark } ss.

I, C.D. Baker, being first duly sworn, depose and say that this map, consisting of one sheet, has been correctly drawn to the designated scale from field notes of a survey made by me on the 13th day of June, 1940; that it truly and correctly represents the location and extent of the proposed works to divert water from Las Vegas Valley Artesian Basin, in Clark County, by Nevada Hotel Company for irrigation, domestic & hotel purposes in Secs. 10-11, T.21S., R.61E., M.D.B.&M.; that the point of diversion, location and size of diverting channel or other conduit, the place and manner of use, and the location and names of all other works or streams which are crossed by or connected with said works, are fully and correctly designated thereon.

C.D. Baker
STATE WATER RIGHT SURVEYOR

Subscribed and sworn to before me this 17th day of June, 1940.

Anna Moss
NOTARY PUBLIC, CLARK CO., NEV.

My commission expires Feb. 3, 1942

MAP TO ACCOMPANY
APPLICATION
TO APPROPRIATE WATER FOR
IRRIGATION & DOMESTIC USE
FROM
LAS VEGAS VALLEY ARTESIAN BASIN
BY
NEVADA HOTEL COMPANY

10520