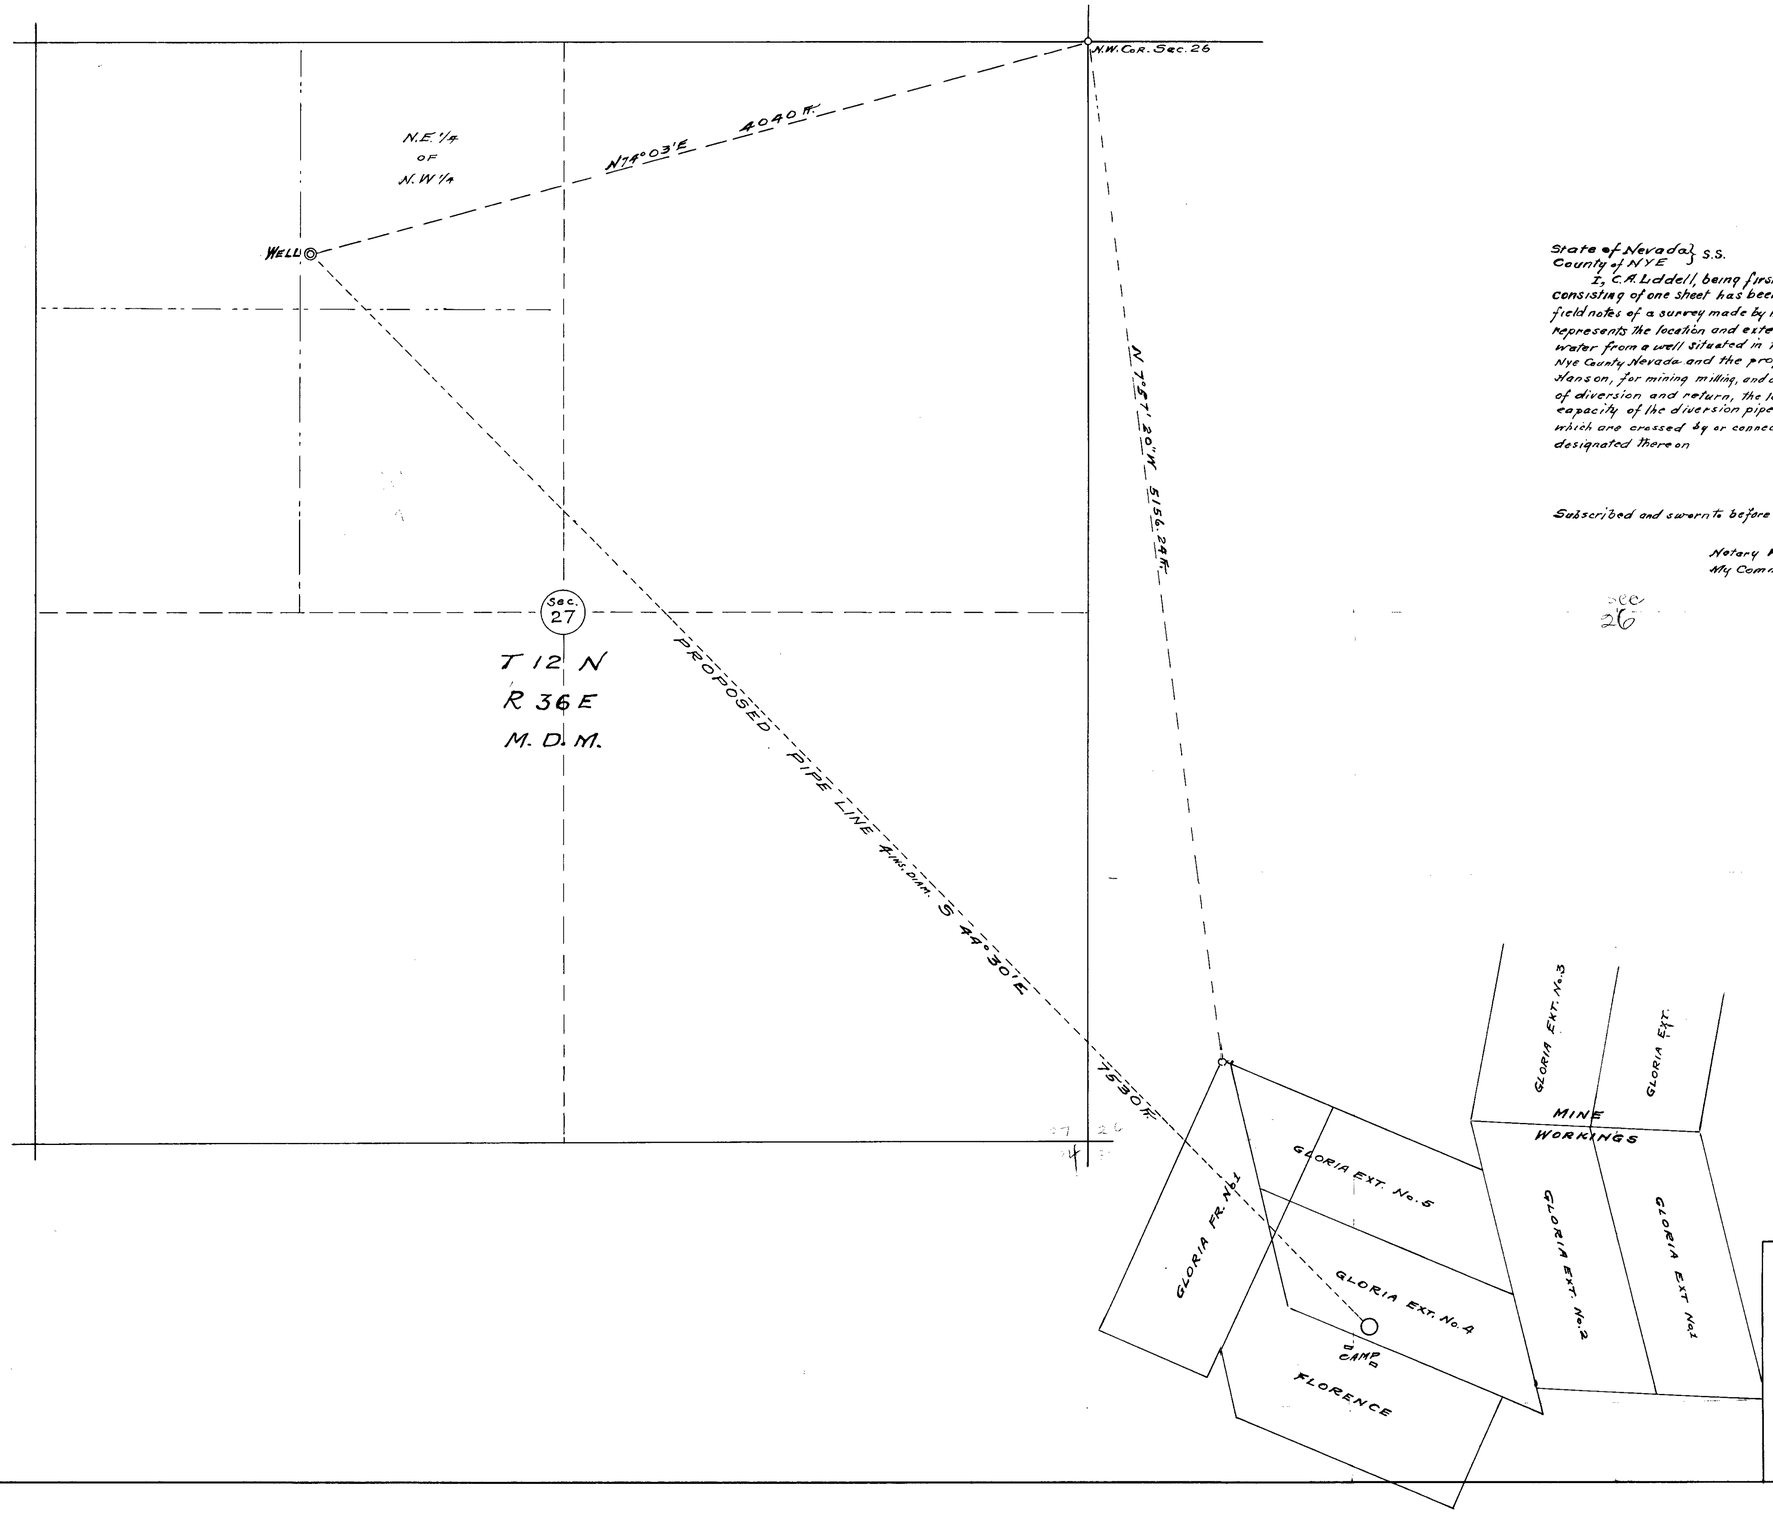

State of Nevada } S.S.
County of NYE

I, C.A. Liddell, being first duly sworn, depose and say that this map, consisting of one sheet has been correctly drawn to the designated scale from field notes of a survey made by me Sept. 26th 1940, that it truly and correctly represents the location and extent of the proposed works used to obtain water from a well situated in the SE¼ of NW¼, Sec. 27, T12N, R 36E, M.D.M. Nye County Nevada and the proposed pipe line to camp and mine by E.N. Hanson, for mining milling, and domestic purposes. That the proposed point of diversion and return, the location of the mine, the approximate size and capacity of the diversion pipe, and the location of all other works, or streams which are crossed by or connected with said works, and fully and correctly designated thereon

C.A. Liddell
State Water Right Surveyor.

Subscribed and sworn to before me this 10th day of October 1940.

Notary Public in and for Nye County, Nevada.
My Commission Expires June 6, 1942.

October 11, 1940

MAP
TO ACCOMPANY APPLICATION
TO APPROPRIATE WATER
FOR
MINING, MILLING AND DOMESTIC PURPOSES
BY
N.E. HANSON
FROM
UNDERGROUND SOURCES
SCALE 1 IN. = 400 ft.

10525