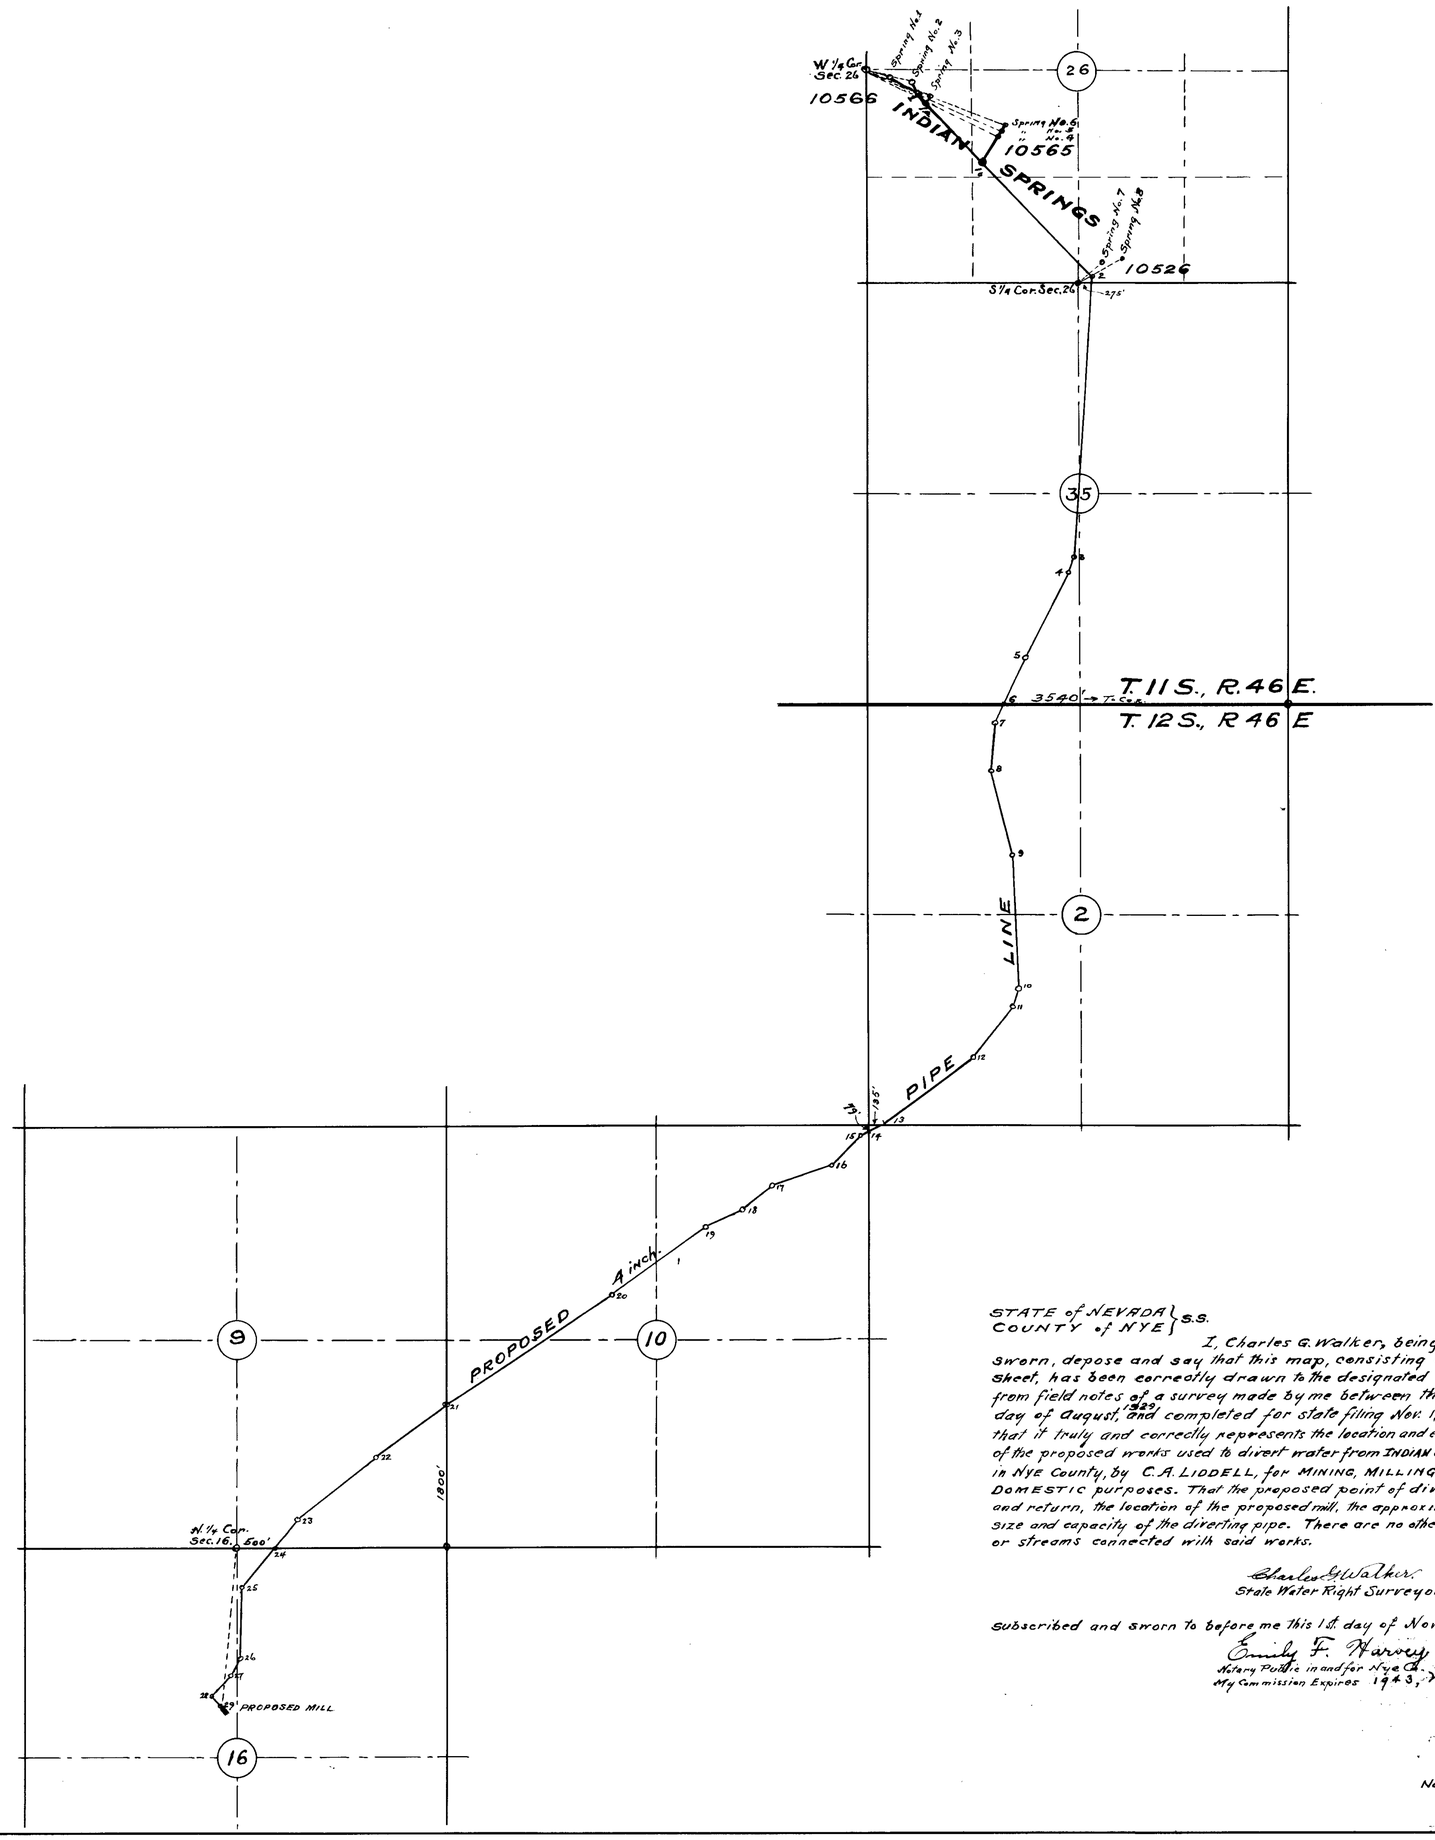

MEANDER TRAVERSE NOTES OF THE PROPOSED PIPE LINE FROM INDIAN SPRINGS TO PROPOSED MILL AT MINE

COURSES DEFLECTED FROM SEC. SURVEY.

FROM	TO	COURSE	DIST. ft.
W 1/4 Cor. Sec. 26	SPRING No. 1	S 79° 35' E	275.
"	" No. 2	S 76° 00' E	610.
"	" No. 3	S 70° 00 E	880.
"	" No. 4	S 64° 00 E	1846.
"	" No. 5	S 67° 00 E	1857.
"	" No. 6	S 69° 30' E	1870.
S 1/4 Cor. Sec. 26	" No. 7	N 51° 40' E	370.
"	" No. 8	N 60° 45' E	630.
⊙ 1	" No. 1	N 61° 17' W	430.
"	" No. 2	N 20° 52' W	141.4
"	⊙ 1a	S 44° 21' E	157.
"	⊙ 1b	"	1183.
"	⊙ 2	"	3223.
⊙ 1a	SPR. No. 3	N 29° 26' E	153.
⊙ 1b	" No. 4	N 31° 00' E	368.
SPR. No. 4	" No. 5	"	99.
" No. 5	" No. 6	"	82.
⊙ 2	" No. 7	N 3° 50' E	150.
SPR. No. 7	" No. 8	N 73° 12' E	271.
⊙ 2	⊙ 3	S 3° 50' W	3630
3	4	S 20° 15' W	200
4	5	S 23° 36' W	1275
5	6	S 24° 47' W	639
6	7	"	285
7	8	S 4° – W	600
8	9	S 19° 20' E	1100
9	10	S 2° 20 E	1650
10	11	S 18° 13' W	220
11	12	S 38° 40' W	800
12	13	S 53° 12' W	1466
13	14	S 59° 40' W	1564
14	15	S 60° 45' W	100
15	16	S 44° 20' W	525
16	17	S 71° 05' W	800
17	18	S 51° 05' W	470
18	19	S 64° 35' W	515
19	20	S 54° 20' W	450
20	21	S 52° 25' W	2470
21	22	S 53° 20' W	1100
22	23	S 51° 25' W	1256.5
23	24	S 34° 20' W	450
24	25	"	650
25	26	S 1° – W	900
26	27	S 26° 30' W	250
27	28	S 43° – W	330
28	29	S 32° – E	200
29	N 1/4 Cor. Sec. 16 T. 2 S., R. 46 E.	N 4° 30 E	2043

STATE of NEVADA } S.S.
COUNTY of NYE }

I, Charles G. Walker, being duly sworn, depose and say that this map, consisting of one sheet, has been correctly drawn to the designated scale from field notes of a survey made by me between the 14th day of August, 1929 and completed for state filing Nov. 1, 1940; that it truly and correctly represents the location and extent of the proposed works used to divert water from INDIAN SPRINGS, in Nye County, by C. A. LIDDELL, for MINING, MILLING and DOMESTIC purposes. That the proposed point of diversion and return, the location of the proposed mill, the approximate size and capacity of the diverting pipe. There are no other works or streams connected with said works.

Charles G. Walker
State Water Right Surveyor.

Subscribed and sworn to before me this 1st day of Nov. 1940.

Emily F. Harvey
Notary Public in and for Nye Co.
My Commission Expires 1943, March 13th.

November 7, 1940

MAP
TO
ACCOMPANY APPLICATION
OF
C. A. LIDDELL
TO
APPROPRIATE WATERS
OF
INDIAN SPRINGS
FOR
MINING, MILLING and DOMESTIC PURPOSES
NYE COUNTY — NEVADA
SCALE 1 in. = 1000 ft.

Place in 10526-10565-10566