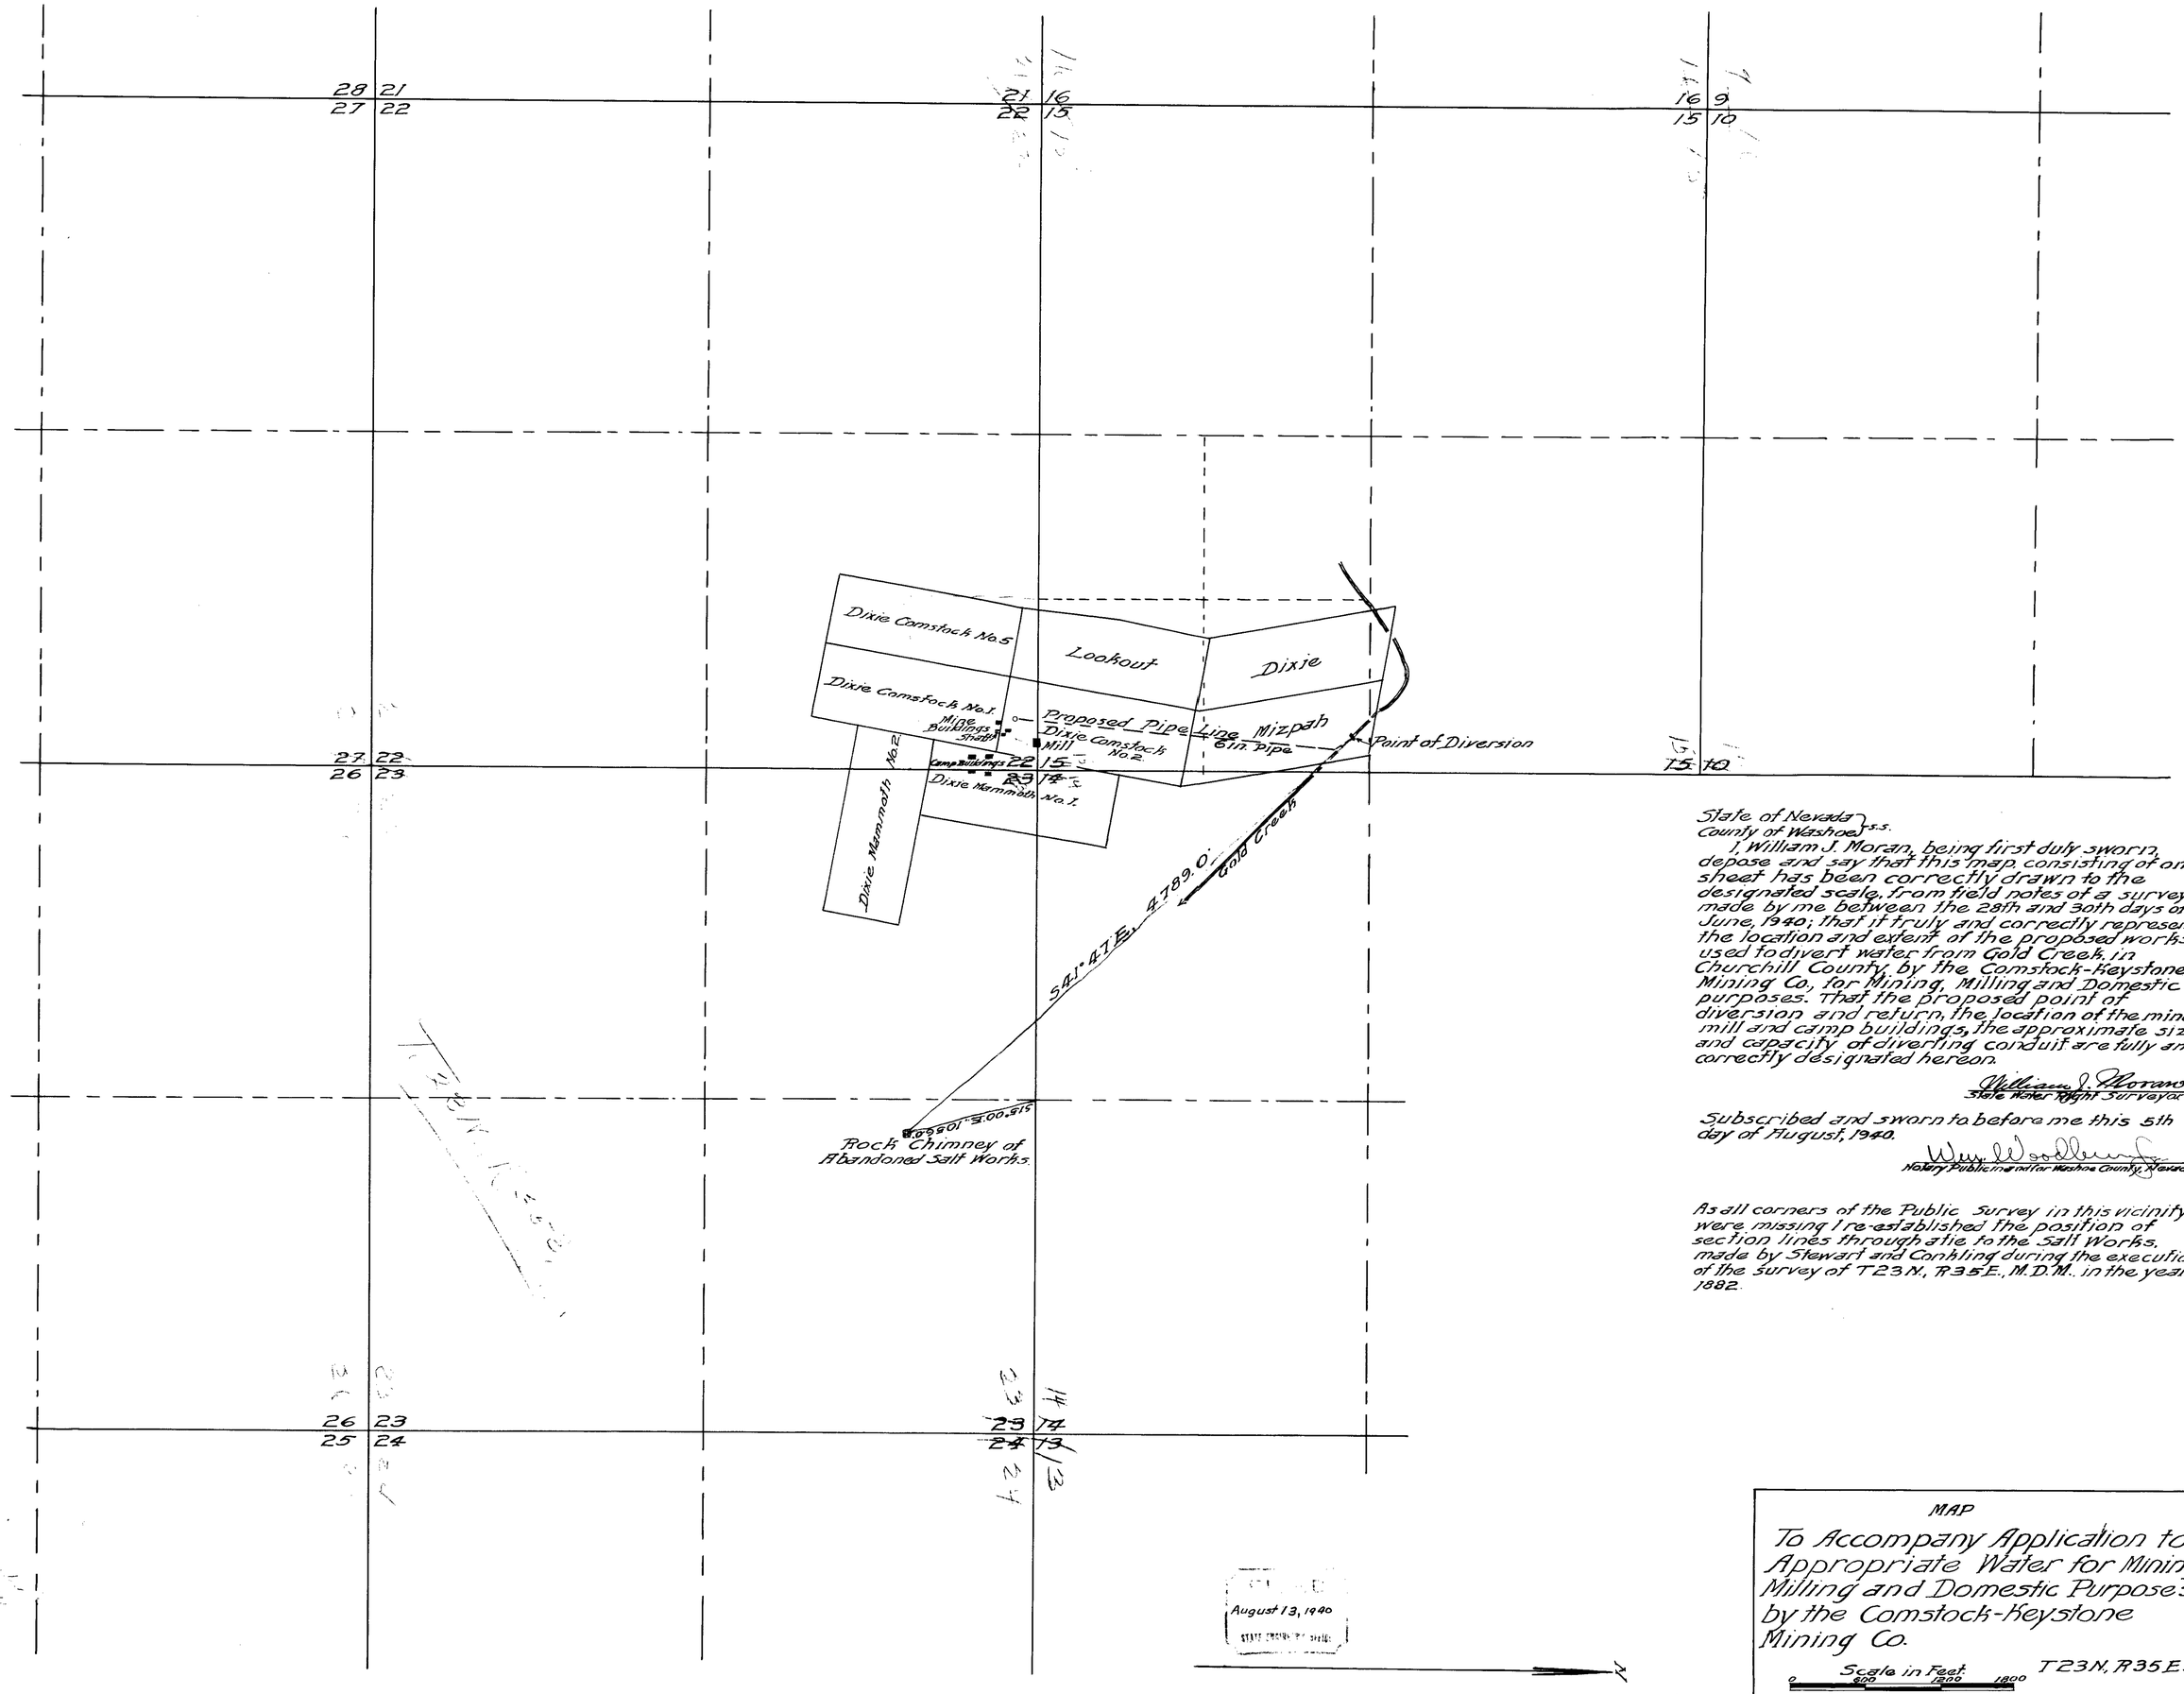

State of Nevada } s.s.
County of Washoe }

I, William J. Moran, being first duly sworn, depose and say that this map consisting of one sheet has been correctly drawn to the designated scale, from field notes of a survey made by me between the 28th and 30th days of June, 1940; that it truly and correctly represents the location and extent of the proposed works used to divert water from Gold Creek, in Churchill County, by the Comstock-Keystone Mining Co., for Mining, Milling and Domestic purposes. That the proposed point of diversion and return, the location of the mine, mill and camp buildings, the approximate size and capacity of diverting conduit are fully and correctly designated hereon.

William J. Moran,
State Water Right Surveyor.

Subscribed and sworn to before me this 5th day of August, 1940.

Wm. W. Woolbury
Notary Public in and for Washoe County, Nevada.

As all corners of the Public Survey in this vicinity were missing I re-established the position of section lines through a tie to the Salt Works, made by Stewart and Conkling during the execution of the survey of T 23 N, R 35 E, M.D.M. in the year 1882.

August 13, 1940
STATE ENGINEER'S OFFICE

MAP

To Accompany Application to Appropriate Water for Mining Milling and Domestic Purposes by the Comstock-Keystone Mining Co.

Scale in Feet 0 600 1200 1800

T 23 N, R 35 E.

10527