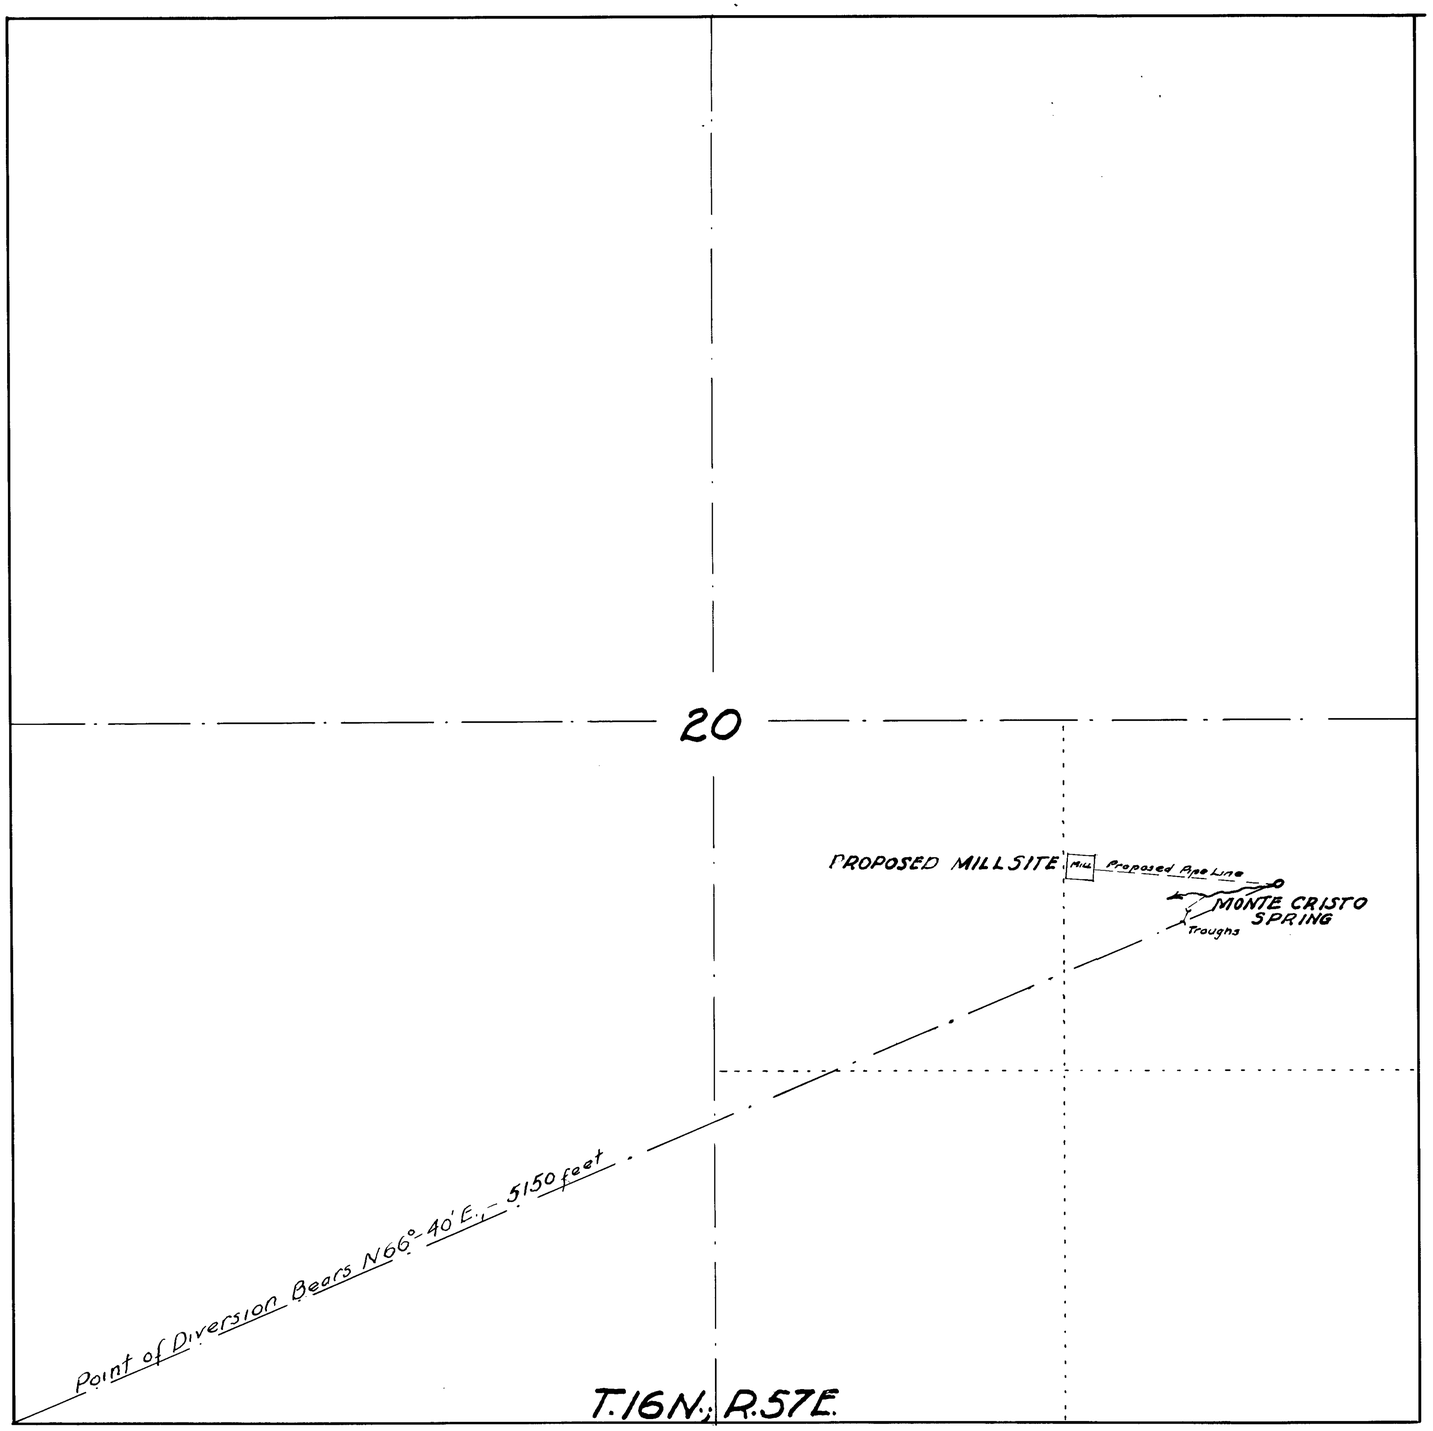

STATE OF NEVADA
COUNTY OF WHITE PINE } ss

I, C.R Townsend, being first duly sworn depose and say that this map, consisting of one sheet, has been correctly drawn to the designated scale from field notes of a survey made by me on July 31, 1940; that it truly and correctly represents the location and extent of the proposed works used to divert water from MONTE CRISTO SPRING in White Pine County by C.R Townsend for mining, milling and domestic purposes, That the proposed point of diversion, the approximate location and size of the pipe line, the place and manner of use, and the location of all other works or streams crossed by or connected with the said works are fully and correctly designated thereon.

C.R. Townsend
State Water Right Surveyor

Subscribed and sworn to before me this 18th day of November, 1940.

Dorothy Rechelman
Notary Public in and for
White Pine County, Nevada.

My commission expires August 10, 1943

SCALE:- 1 inch = 300 feet.

November 20, 1940

MAP TO ACCOMPANY
APPLICATION
TO APPROPRIATE WATER
FOR
MINING & MILLING
BY
C.R. TOWNSEND
FROM
MONTE CRISTO SPRING

10529