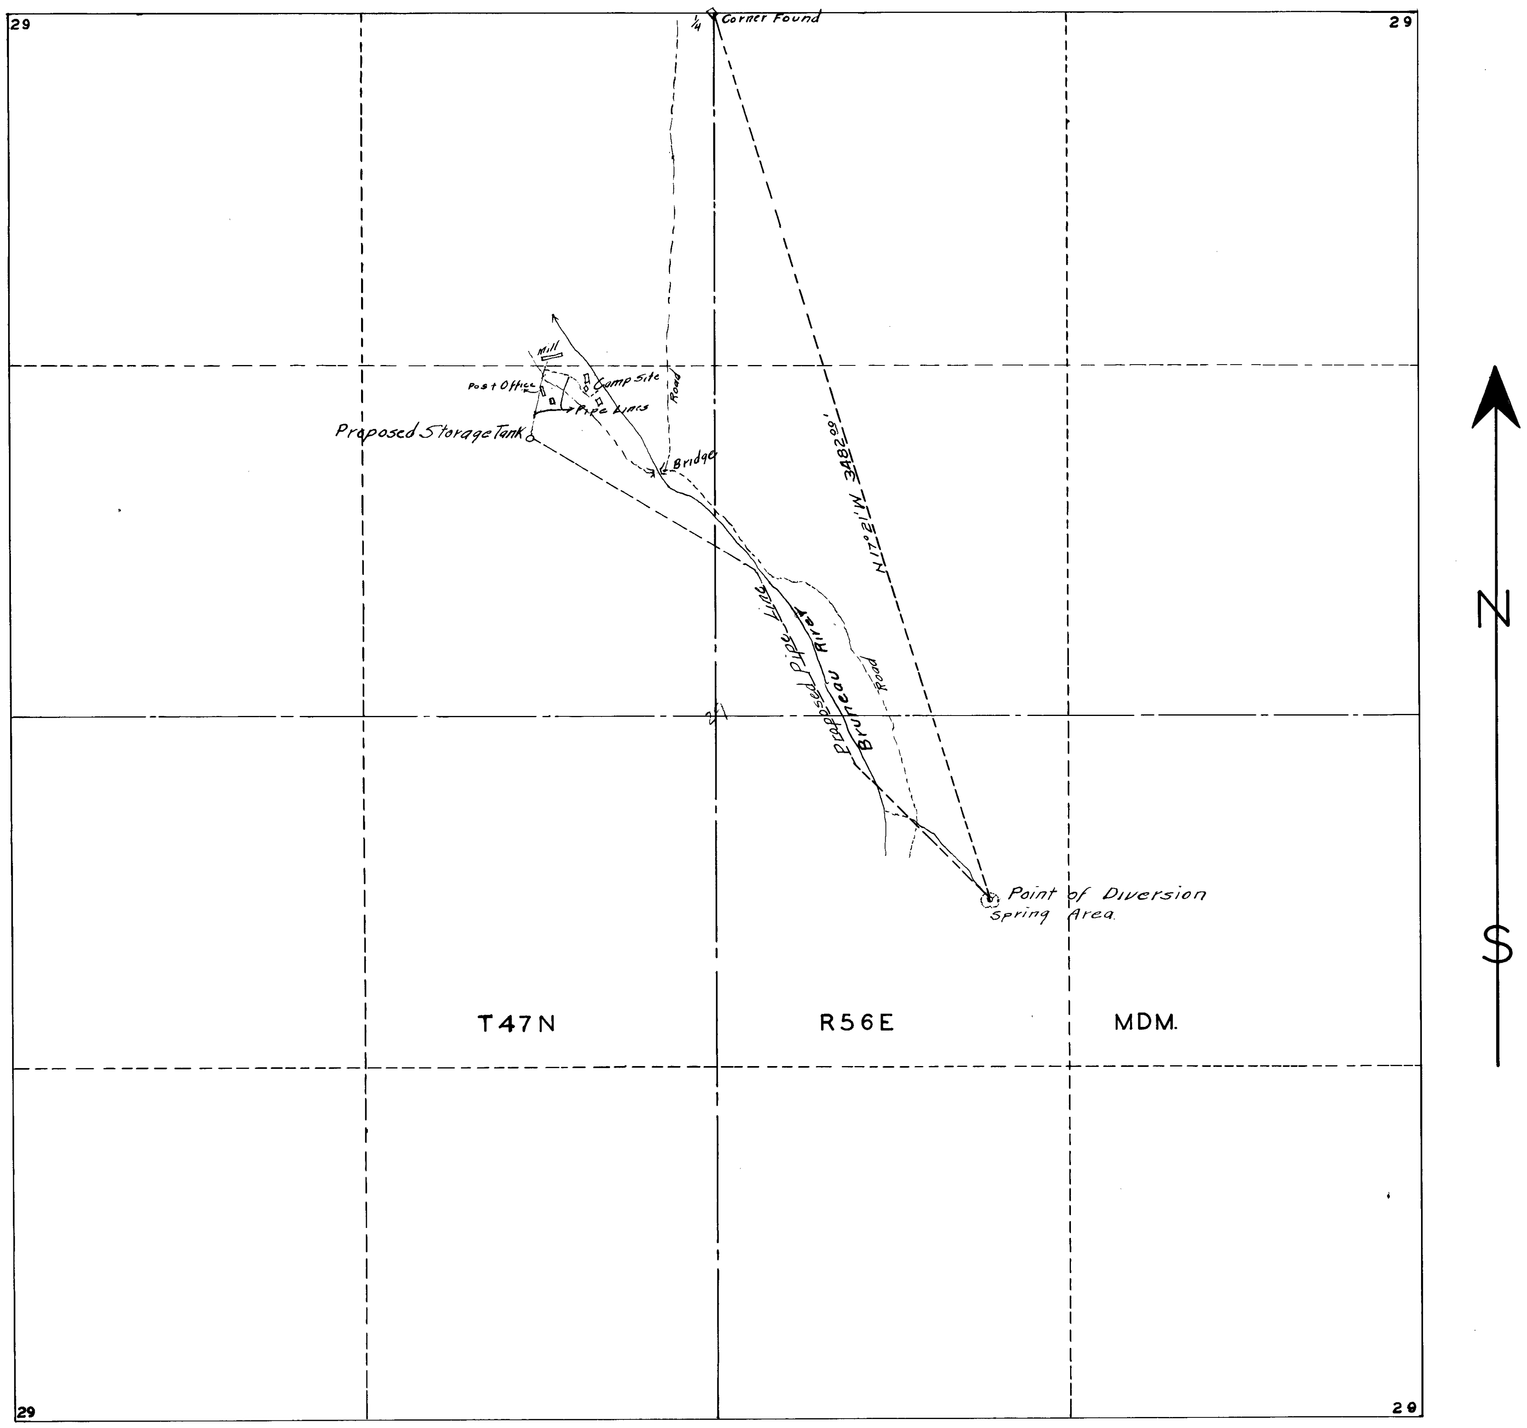

State of Nevada }
County of Elko } ss

I, W.H. Settelmeyer, being first duly sworn, depose and say that this map has been correctly drawn to the designated scale from field notes of a survey made by me on the 19th day of June 1941; that it truly and correctly represents the location and extent of the proposed works to be used to divert water from a spring by Bruneau Gold Inc., for domestic purposes. That the proposed point of diversion, and proposed point of use are fully and correctly designated hereon

W.H. Settelmeyer
State Water Right Surveyor

Subscribed and sworn to before me this 21st day of June 1941 C.B. Tapscott
Notary Public in and Elko County, Nevada

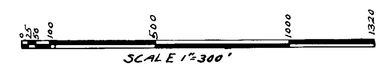

MAP
TO ACCOMPANY APPLICATION TO APPROPRIATE WATER FOR DOMESTIC PURPOSES BY BRUNEAU GOLD INC., FROM A SPRING

June 23, 1941

OFFICE STATE ENGINEER JUN 23 '41

10540