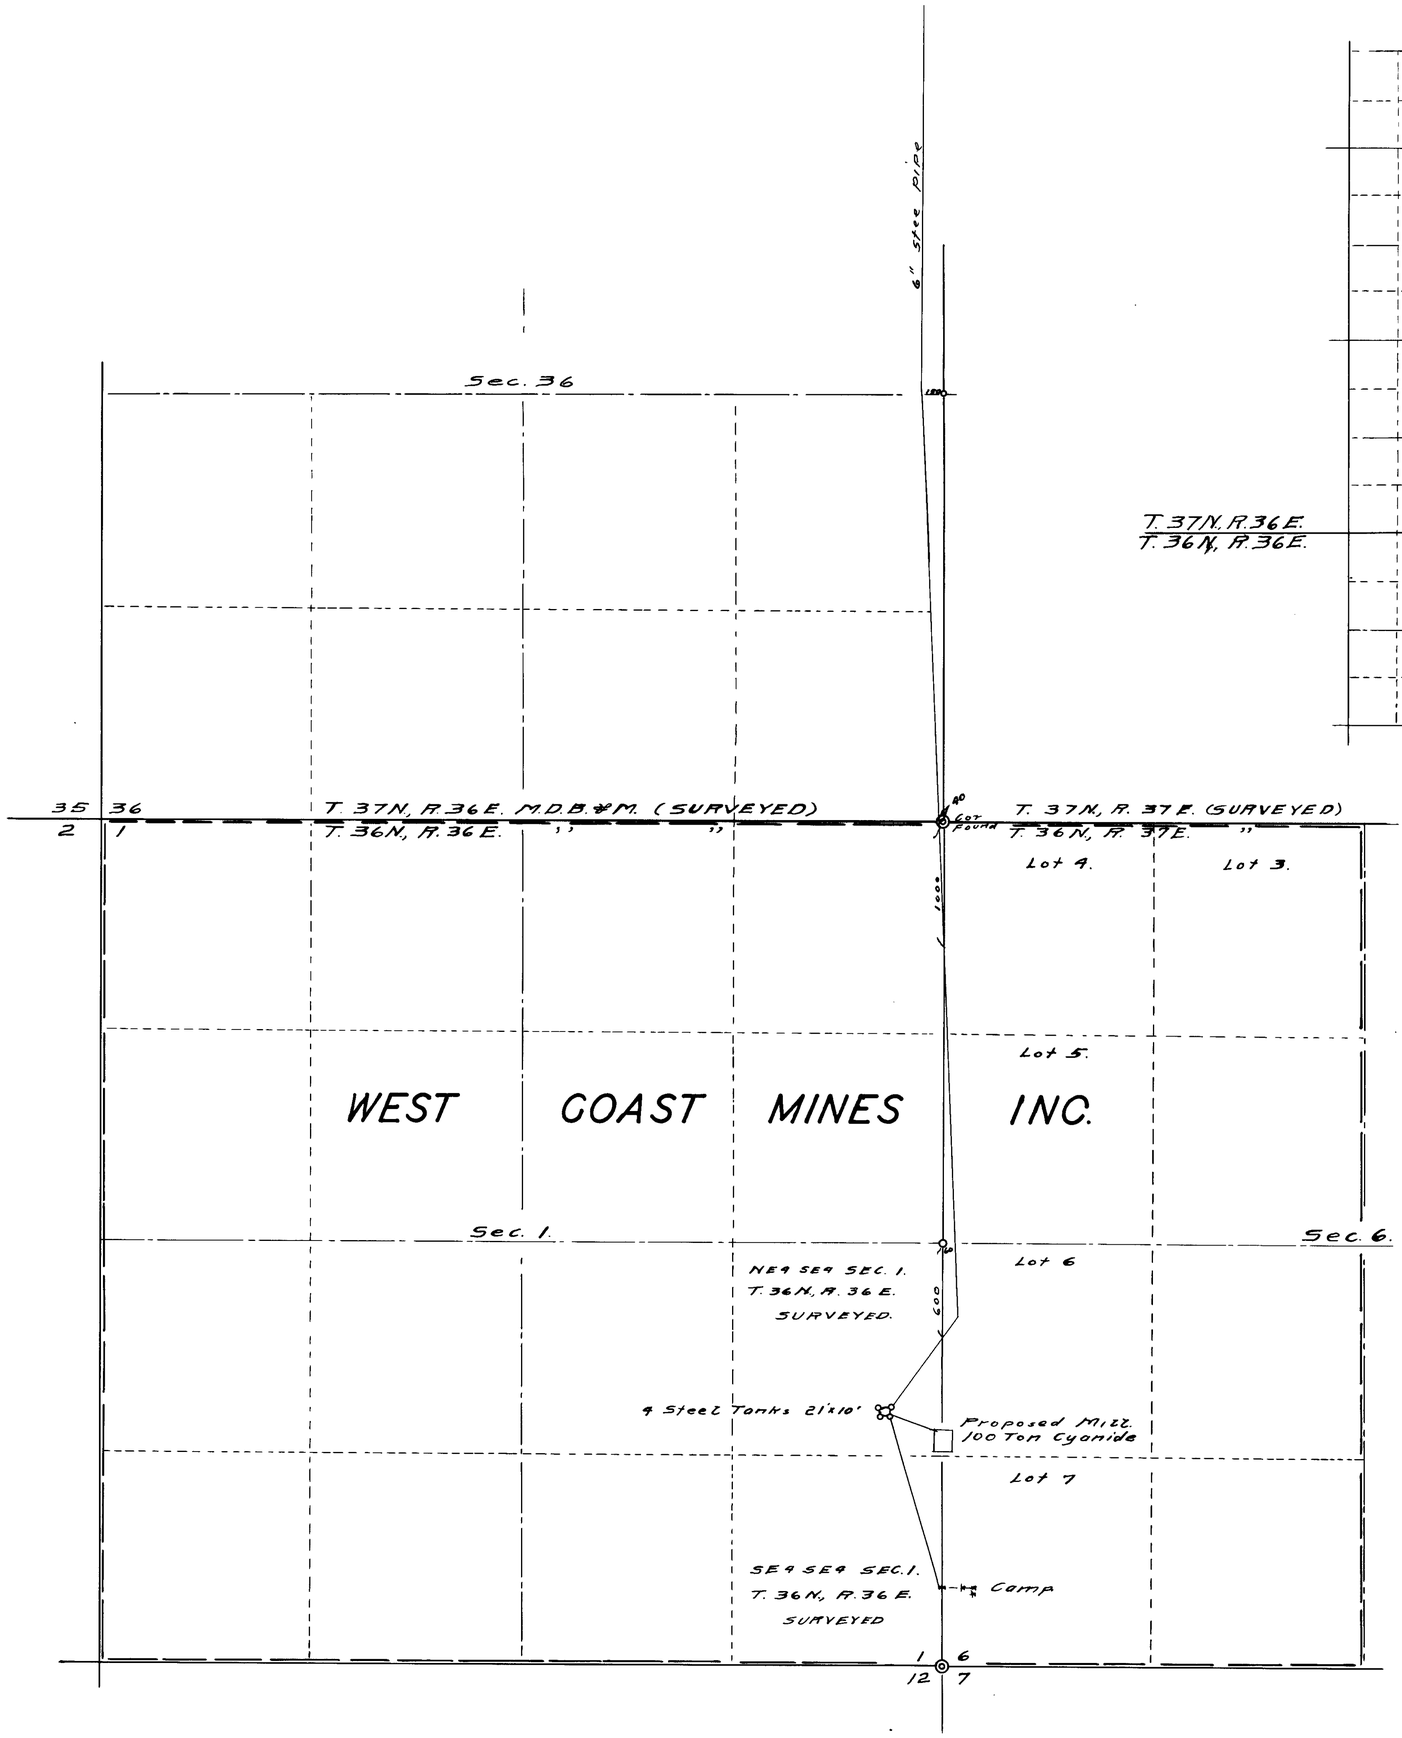

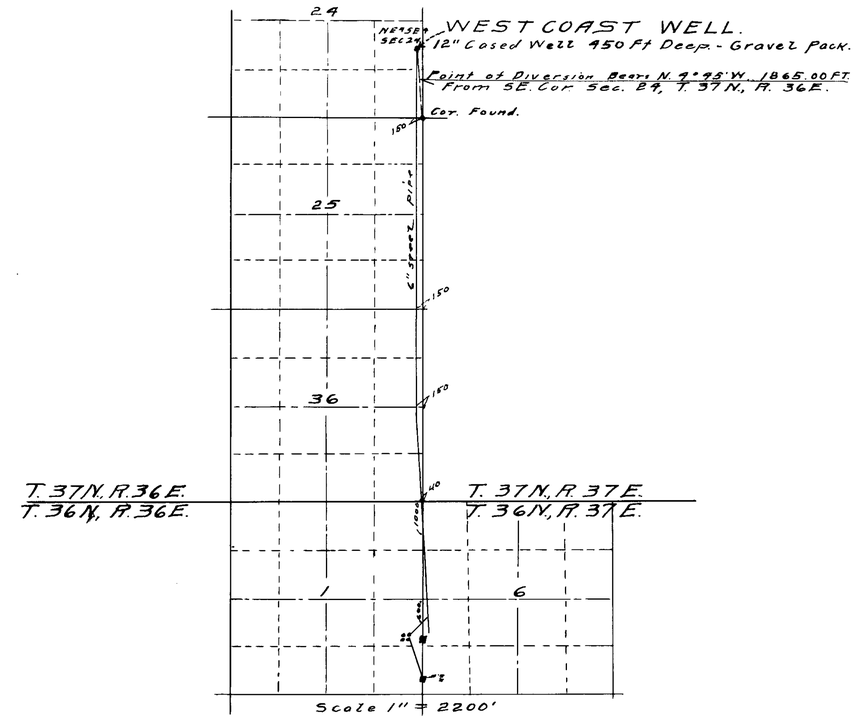

STATE OF NEVADA
County of Humboldt } S.S.

I, F. R. O'Leary, being first duly sworn, depose and say that this map, consisting of one sheet, has been correctly drawn to the designated scale from field notes of a survey made by me on 19th day of April and the 20th day of Sept., 1940; that it truly and correctly represents the location and extent of the proposed works used to divert water from the West Coast Well, in Humboldt County by West Coast Mines, Inc. for Mining and Domestic purposes.

That the proposed point of diversion, the approximate location and size of the diverting channel or other conduit, the place and manner of use, and the location and names of all other works or streams which are crossed by, or connected with the said works, are full and correctly designated thereon.

F. R. O'Leary
STATE WATER RIGHT SURVEYOR.

Subscribed and sworn to before me this 21st Day of Sept., 1940.
Gloria Germain
NOTARY PUBLIC IN AND FOR HUMBOLDT COUNTY, NEVADA.

SCALE 1 INCH 500 FT.
0 500 1000 2000

4

Sept. 24, 1940

MAP TO ACCOMPANY
APPLICATION
TO APPROPRIATE WATER
FOR
MINING & DOMESTIC PURPOSES.
BY
WEST COAST MINES, INC.
FROM
WEST COAST WELL.

10542