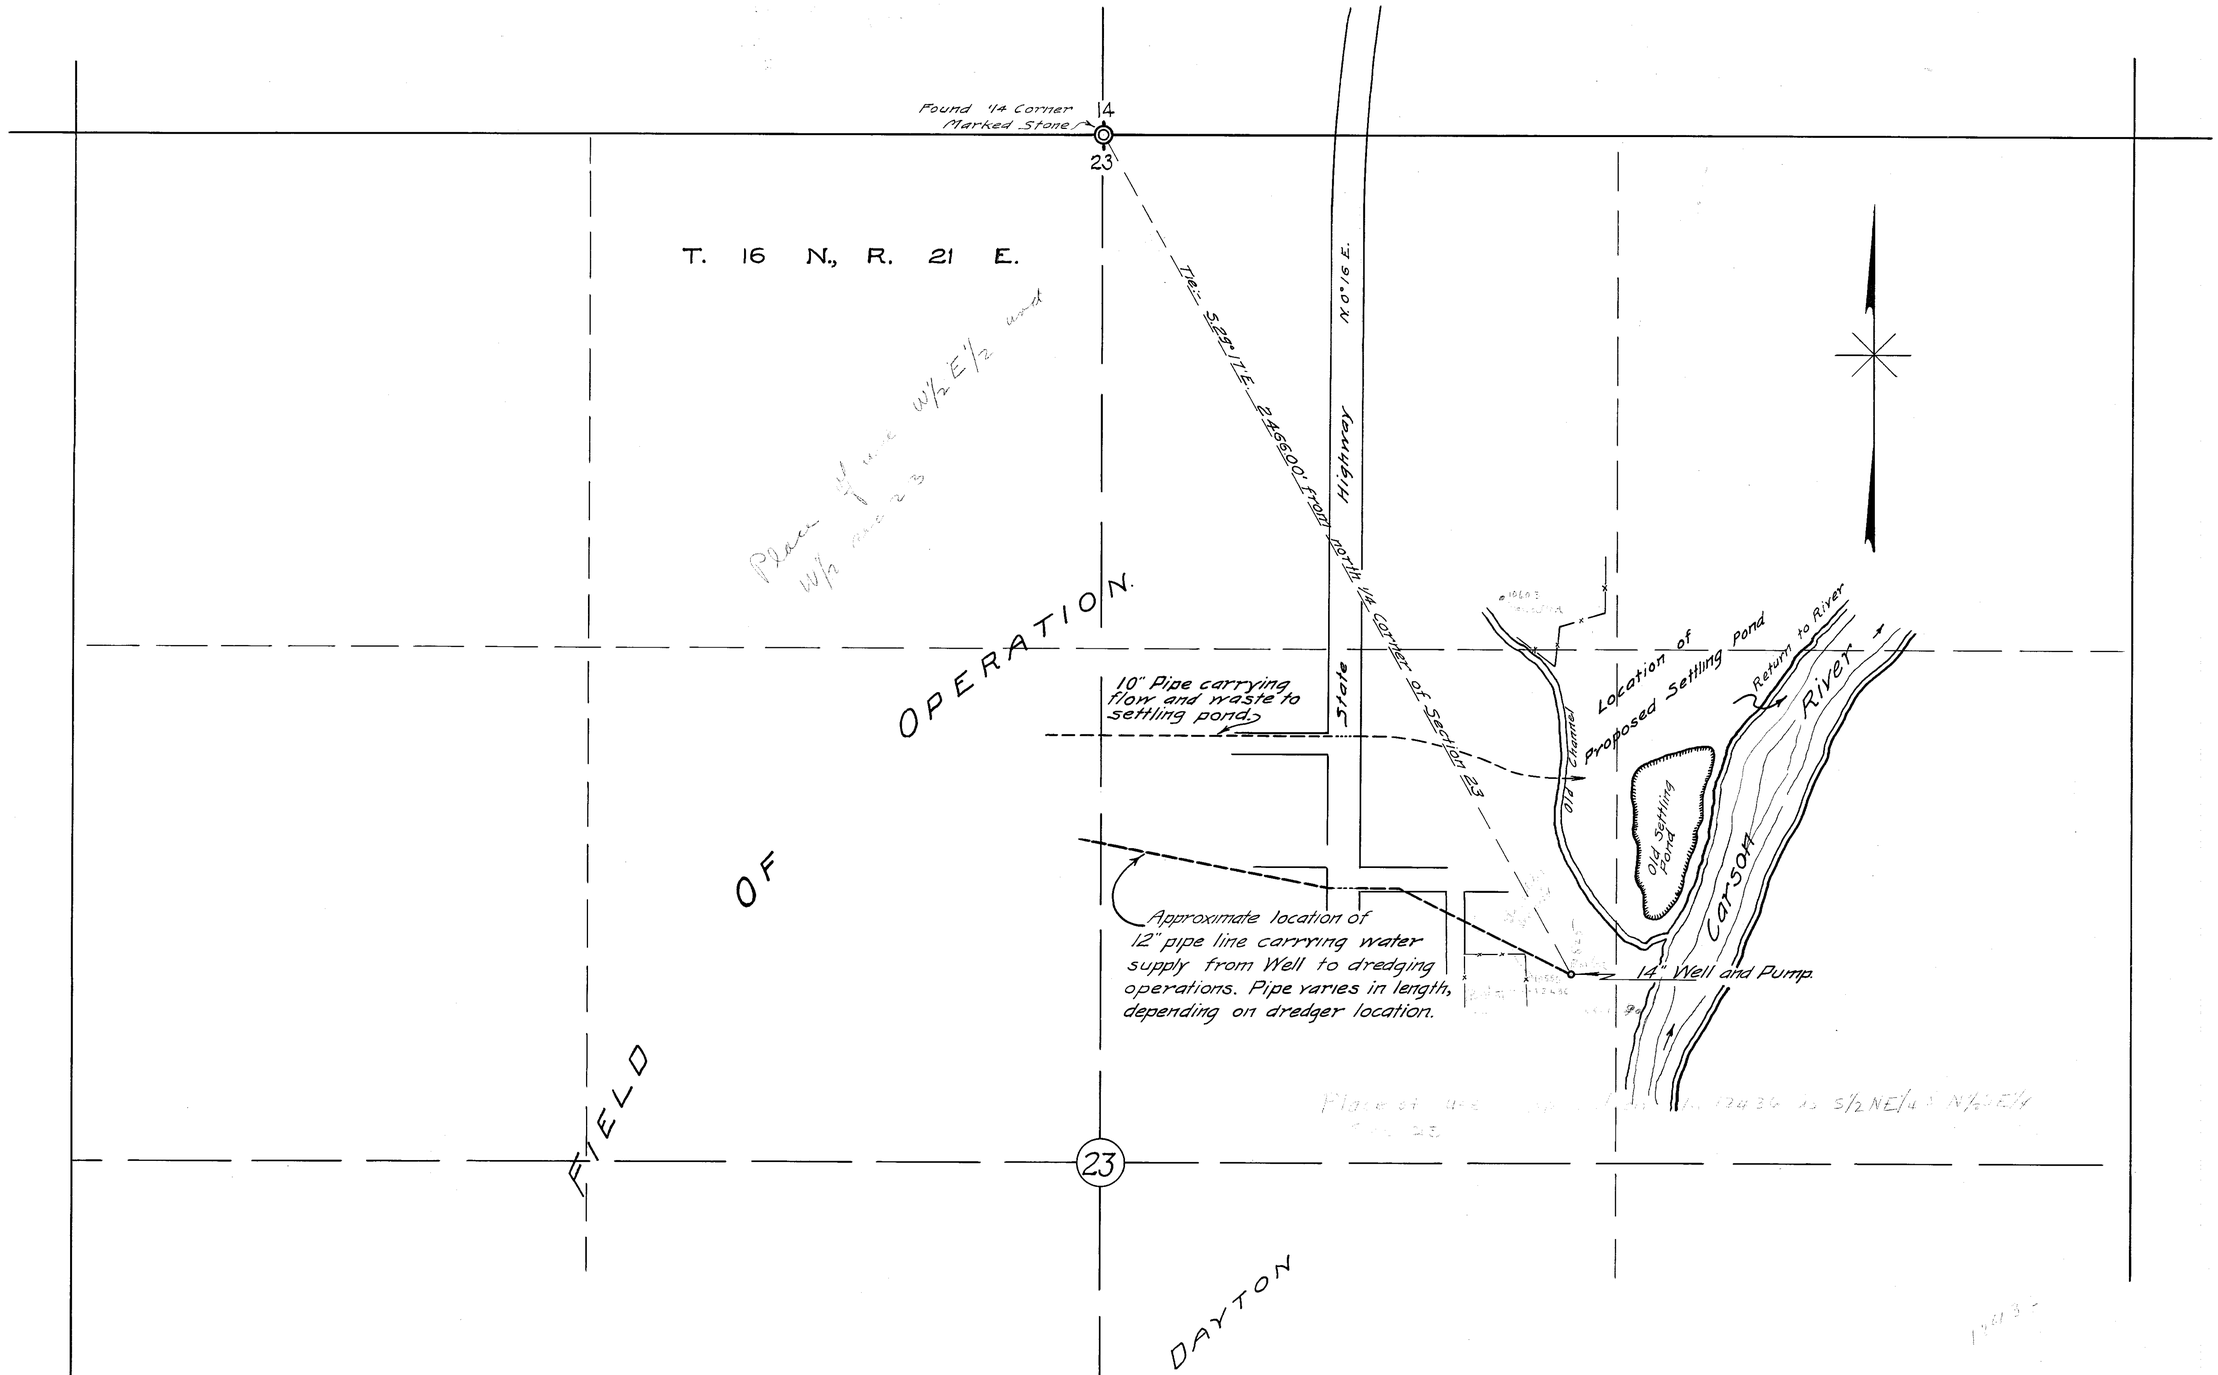

STATE OF NEVADA
County of Ormsby S.S.

I, O. L. Hussman, being first duly sworn, depose and say that this map consisting of one sheet has been correctly drawn to the desired scale from field notes of a survey made by me on the 7th day of September, 1940; that it truly and correctly represents the location of the proposed works used to divert water from a WELL at Dayton, Lyon County, by G.M. Standifer, for mining purposes. That the proposed point of diversion and return, the approximate size of the pipe line, and the location and names of all other works which are crossed by or connected with said works, are fully and correctly designated hereon.

O. L. Hussman
State Water Right Surveyor

Subscribed and sworn to before me this 30th day of September, 1940.

N. D. Hussman
Notary Public in and for Ormsby County, Nevada.

October 3, 1940

MAP
TO ACCOMPANY APPLICATION
TO
APPROPRIATE WATER
FOR
MINING PURPOSES
BY
G.M. STANDIFER
AT
DAYTON, NEVADA
SCALE: 1" = 200'

(12436) 3318 Dec. 14, 1949 for 0.25 c.f.s. for Irrig. & Dom.

PLACE IN

78157 75412 12436 → 10556