STATE OF NEVADA
COUNTY OF ELKO ss.

I, W. H. Settelmeyer, being first duly sworn depose and say that this map has been correctly drawn to the designated scale from field notes of a survey made by me on the 1st day of October 1940 that it truly and correctly represents the location and extent of the proposed works used to divert water from a well in Lander County, by J.J. Klott for mining, milling and domestic purposes. That the proposed point of diversion the approximate location and size of diverting works and other conduit, the place and manner of use and the location and names of all other works or streams which are crossed by or connected with said works are fully and correctly designated thereon.

State Water Right Surveyor

Subscribed and sworn to before me this 1st day of November, 1940.

Notary Public in and for Elko County, Nevada

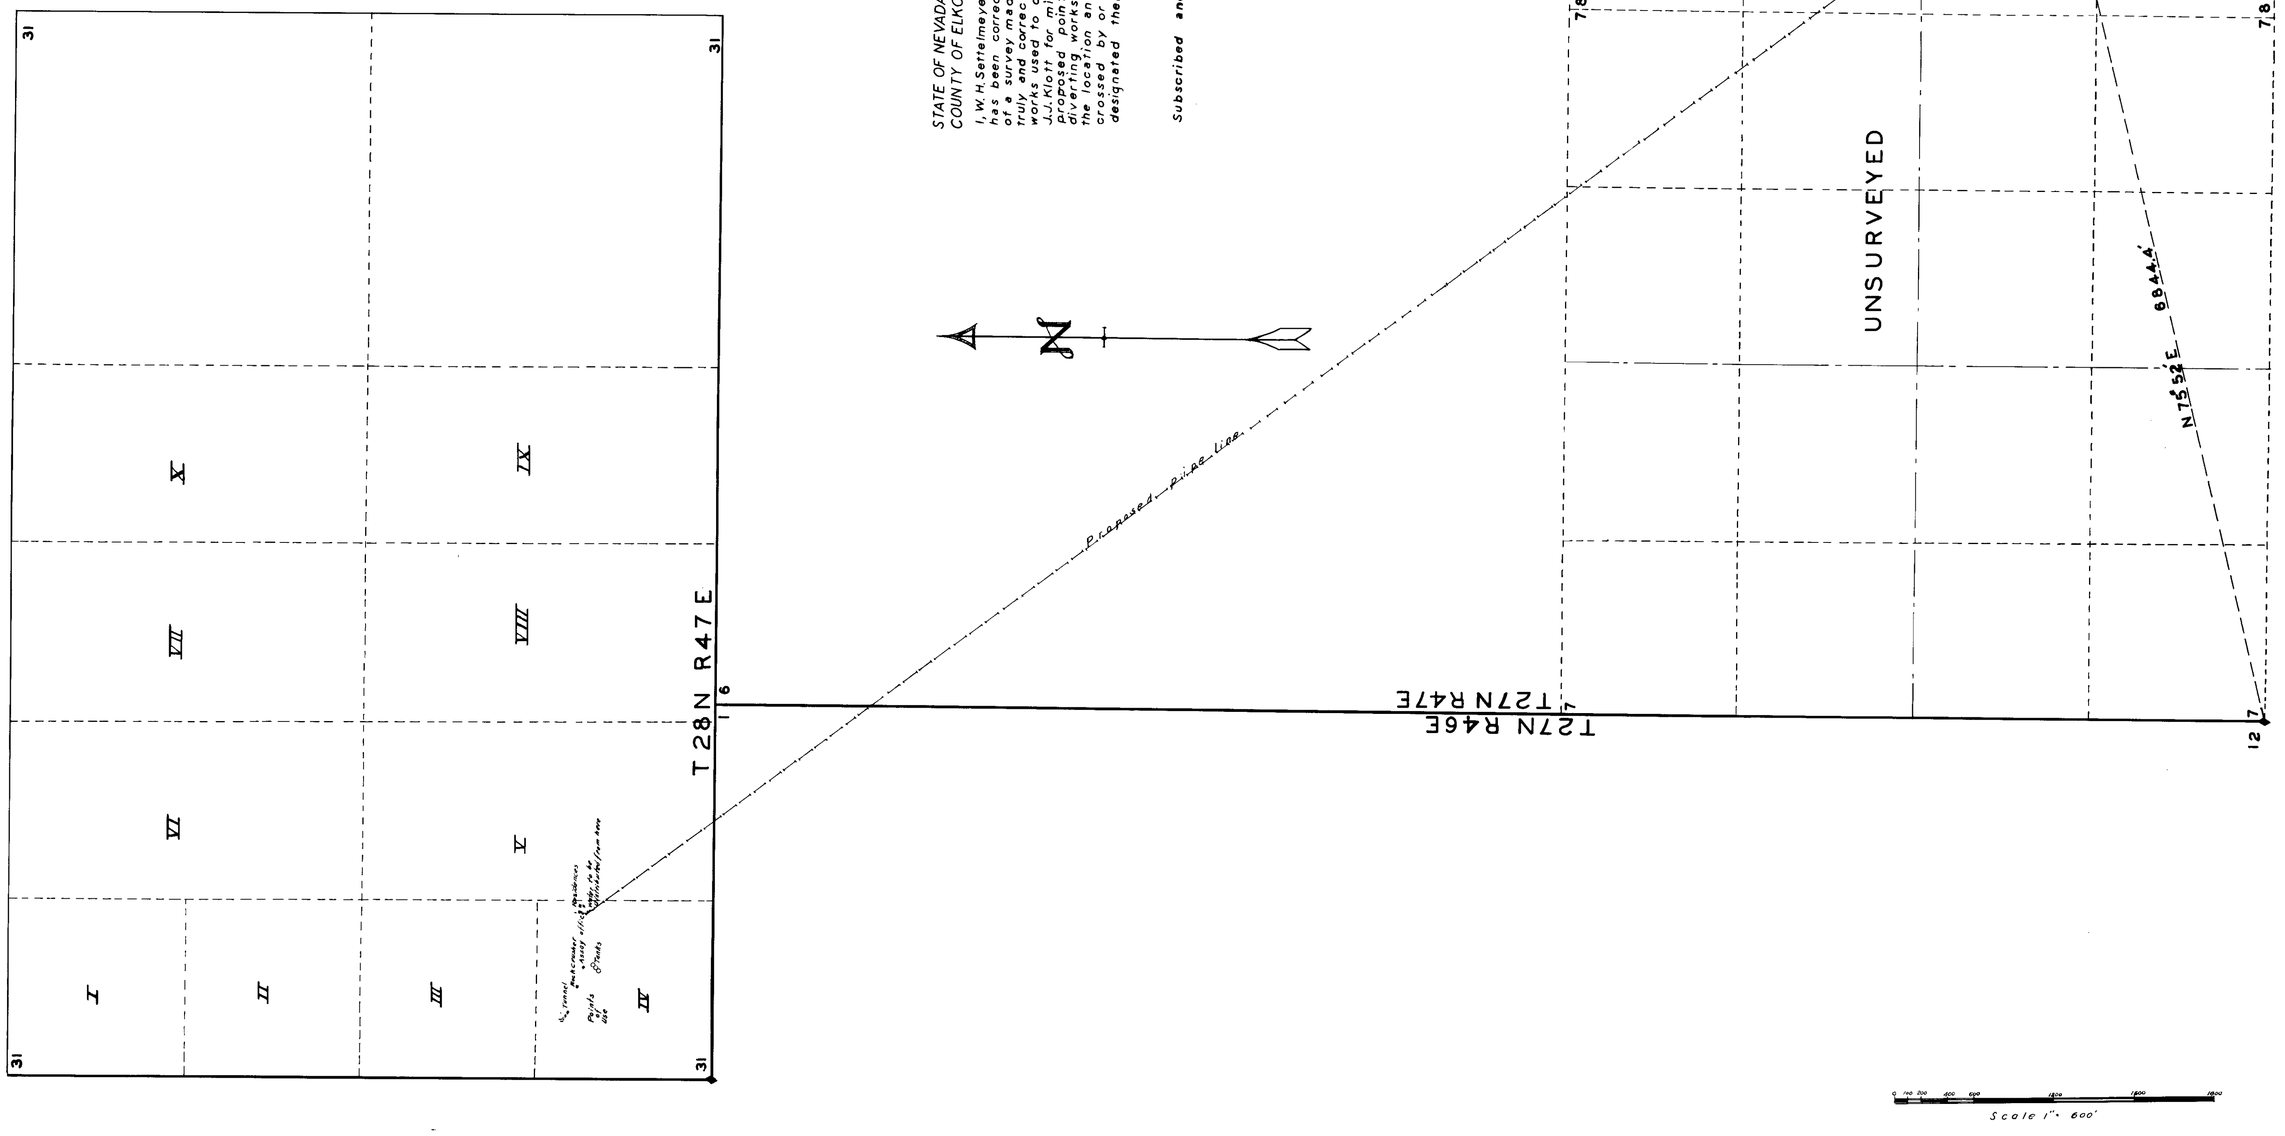

MAP

TO ACCOMPANY APPLICATION TO APPROPRIATE WATER FOR MINING MILLING AND DOMESTIC PURPOSES BY J.J. KLOTT OF DUBUQUE IOWA FROM A WELL IN LANDER COUNTY.

November 2, 1940

10560