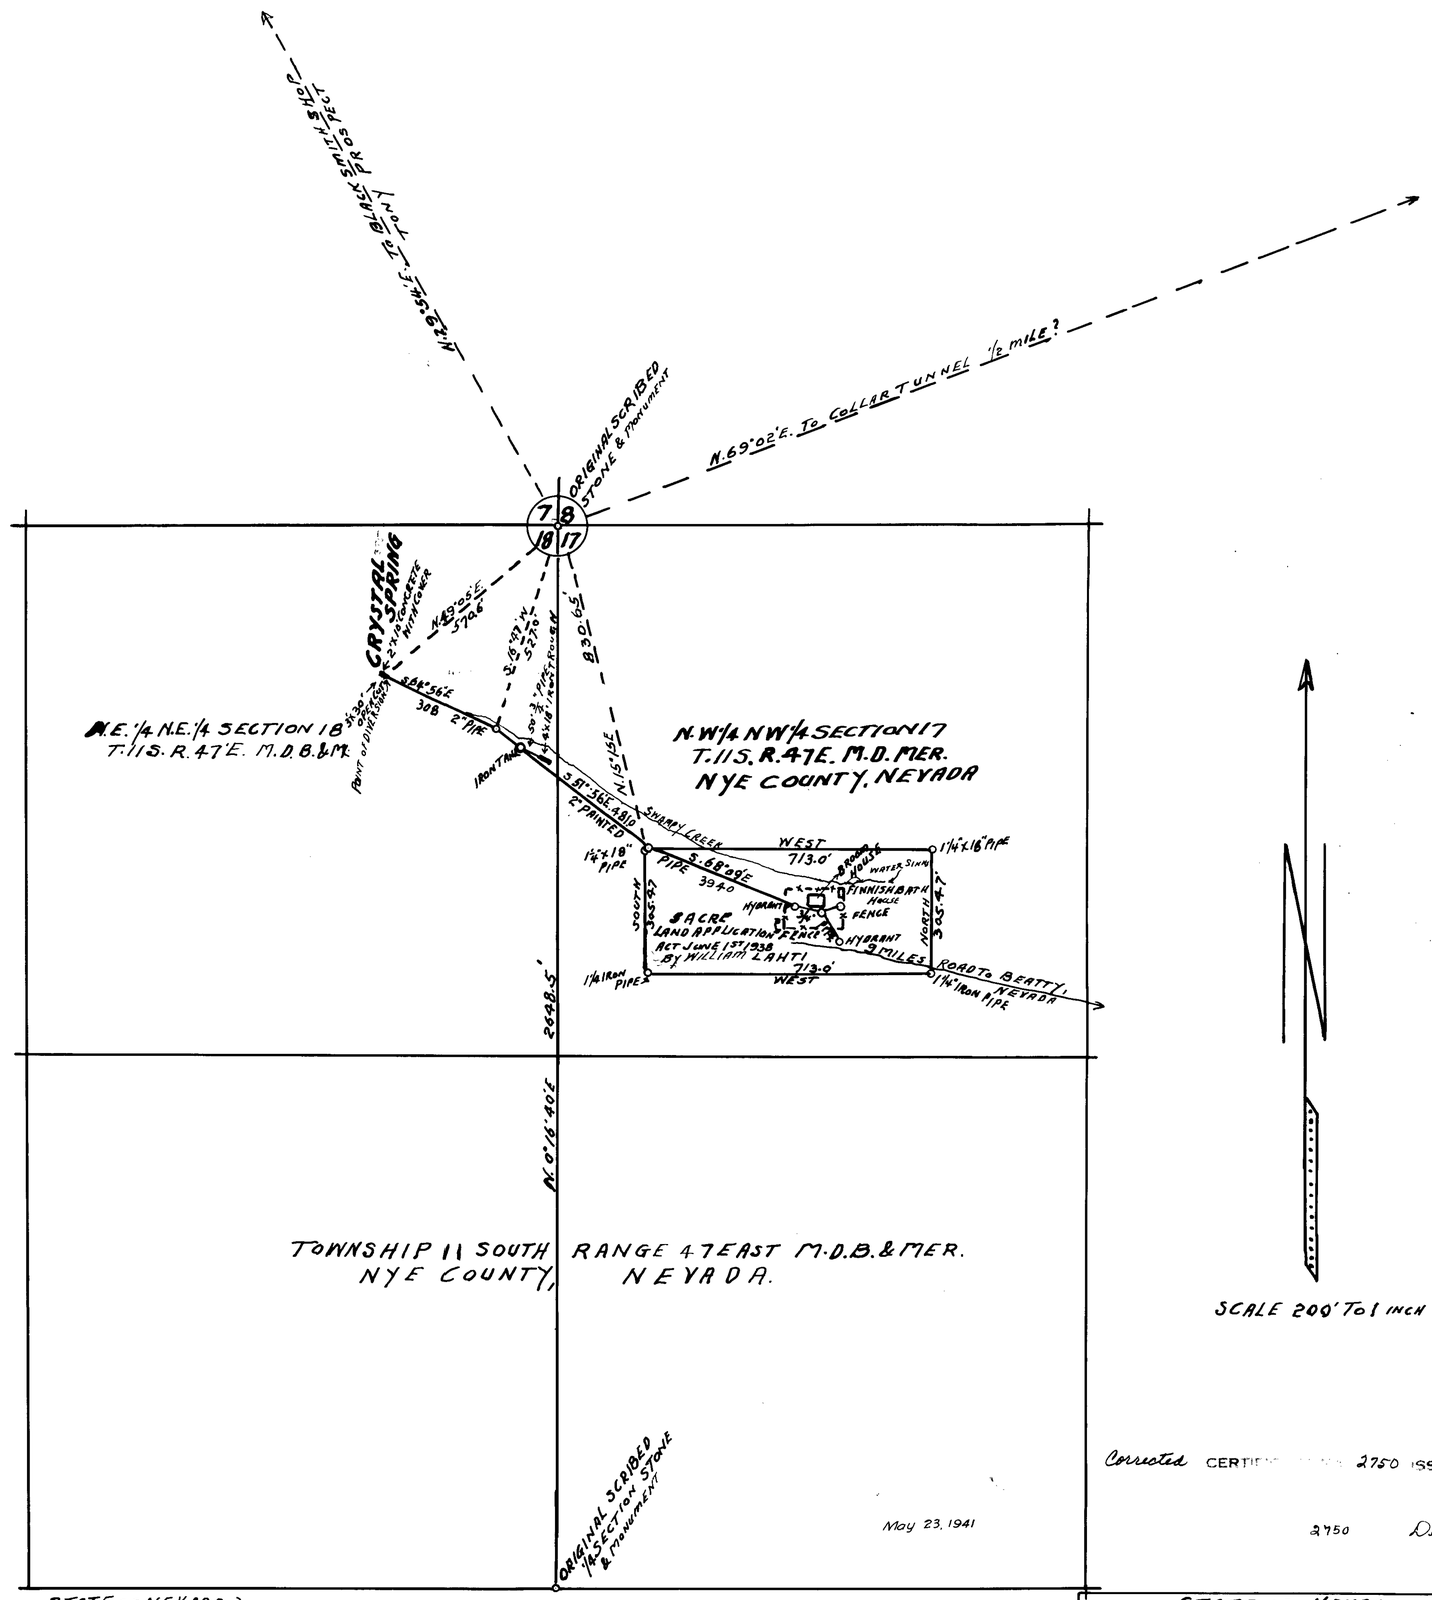

Corrected CERTIFICATE 2750 ISSUED 6-3-74

2750 Dec. 16, 1948

STATE OF NEVADA } S.S.
COUNTY OF CLARK }

I, J.T. McWILLIAMS, A STATE WATER RIGHT SURVEYOR BEING FIRST DULY SWORN DEPOSES AND SAYS THAT THE ACCOMPANYING MAP IS A TRUE AND ACCURATE MAP OF LOCATION OF CRYSTAL SPRING, AND WILLIAM LAHTI'S SACRE LAND APPLICATION USED AS A RECREATIONAL HOMESITE AND STOCKWATERING PURPOSES, AS TAKEN FROM THE FIELD NOTES OF A SURVEY MADE BY ME, COMPLETED ON THE 3RD DAY OF MAY 1941. THAT THE MAP AND SURVEY WERE MADE AT INSTANCE OF WILLIAM LAHTI, OWNER OF SACRE HOMESITE AND PIPE LINE, FULLY COMPLETED.

SUBSCRIBED AND SWORN TO BEFORE ME THIS 17TH DAY OF MAY 1941

Anna Moss

NOTARY PUBLIC IN AND FOR CLARK COUNTY NEVADA

my Commission EXPIRES Feb 3 1942

J.T. McWilliams
STATE WATER RIGHT, SURVEYOR

STATE OF NEVADA
WATER APPLICATION N° 10563
WILLIAM LAHTI APPLICANT
CRYSTAL SPRING
BEATTY, NYE COUNTY, NEVADA.

10563