R.54 E., M.D.B.&M.

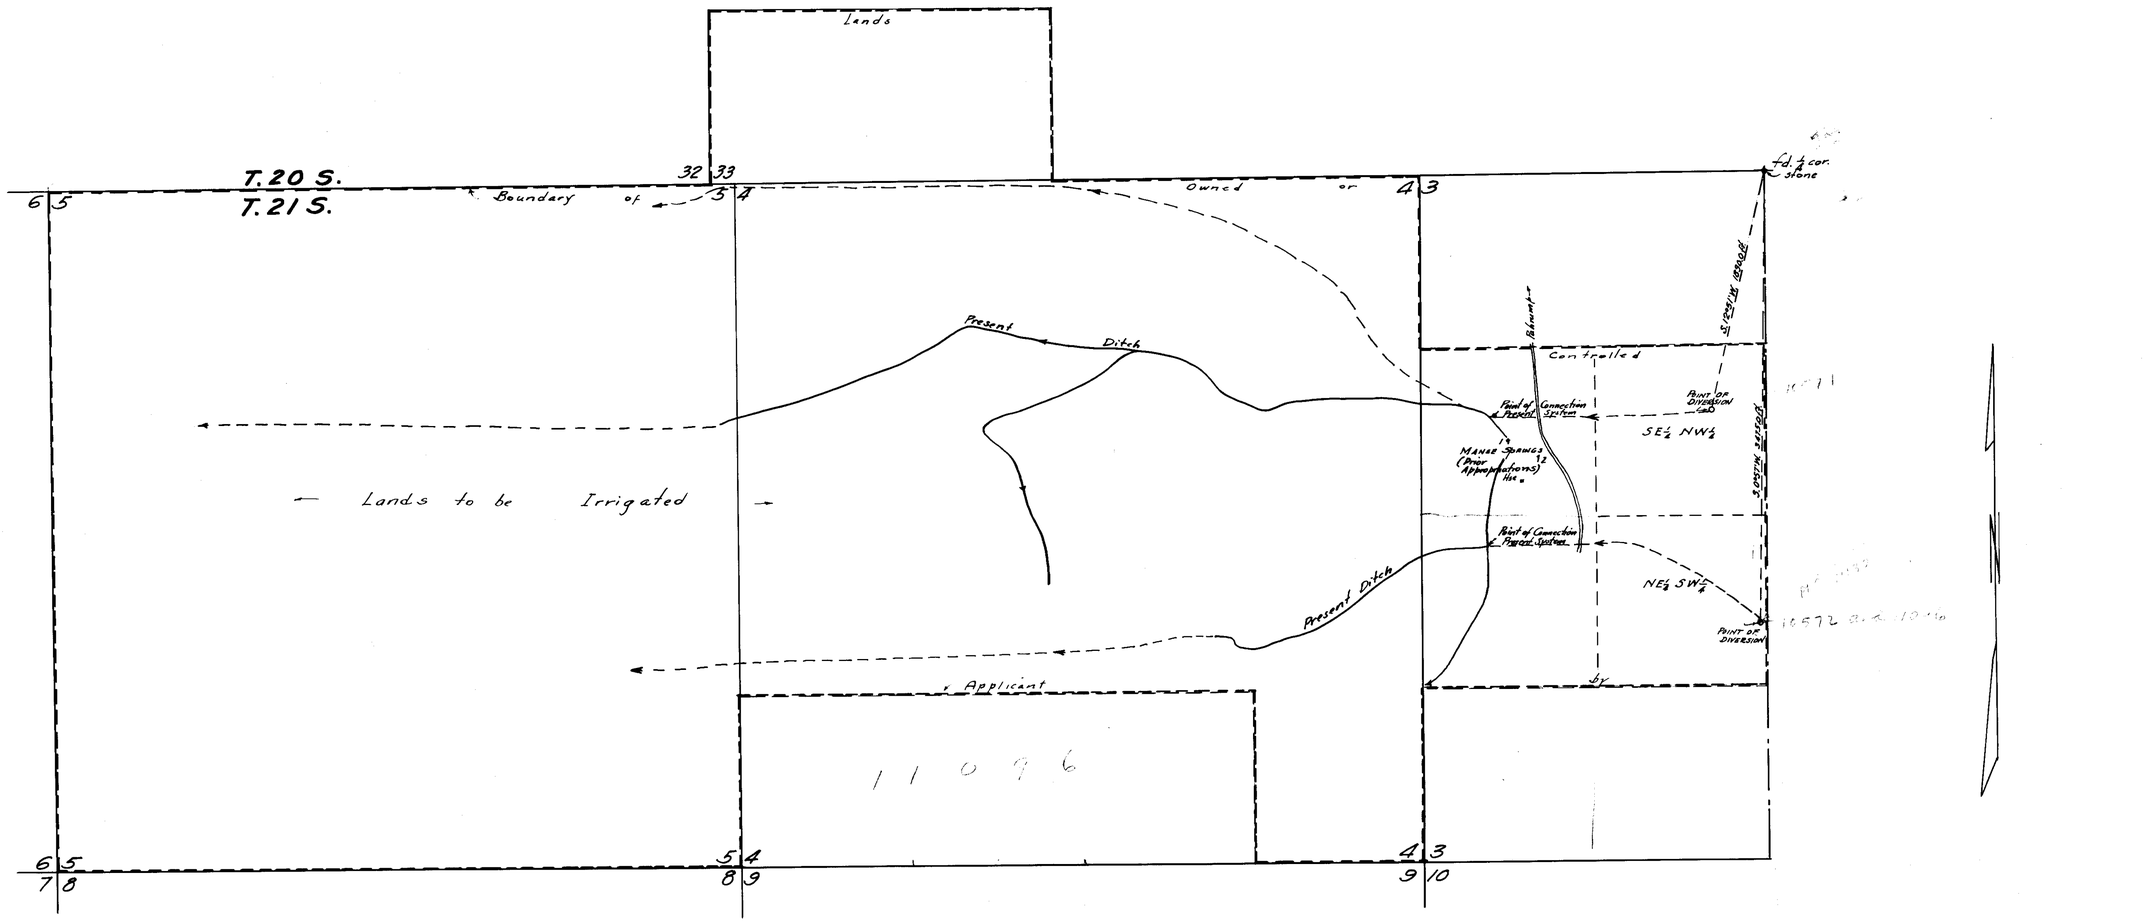

STATE OF NEVADA } ss.
County of Clark

I, C. D. BAKER, being first duly sworn, depose and say that this map, consisting of one sheet, has been correctly drawn to the designated scale from field notes of a survey made by me on the 26th day of September, 1940; that it truly and correctly represents the location and extent of the proposed works to divert water from PAHRUMP UNDERGROUND ARTESIAN BASIN, in NYE COUNTY, by HAROLD D. CORNELL for IRRIGATION purposes, in Secs. 4-5, T.21S, R.54E, M.D.B.&M.; that the points of diversion, location and size of diverting channels, all reservoirs or basins, and the location and names of all other works which will cross or connect with the proposed works, are fully and correctly designated thereon.

C. D. Baker
STATE WATER RIGHT SURVEYOR

Subscribed and sworn to before me this 24th day of October, 1940.

Anna Moss
NOTARY PUBLIC IN AND FOR CLARK COUNTY, NEVADA.

My commission expires Feb. 3, 1942.

October 29, 1940

SCALE: 1 IN. = 600 FT.

0 600 1200 1800 2400

MAP TO ACCOMPANY
APPLICATIONS
TO APPROPRIATE WATER FOR
IRRIGATION
BY
HAROLD D. CORNELL
FROM PAHRUMP ARTESIAN BASIN
NYE COUNTY

76177 11132 - 11096 Place in 10571 - 10572