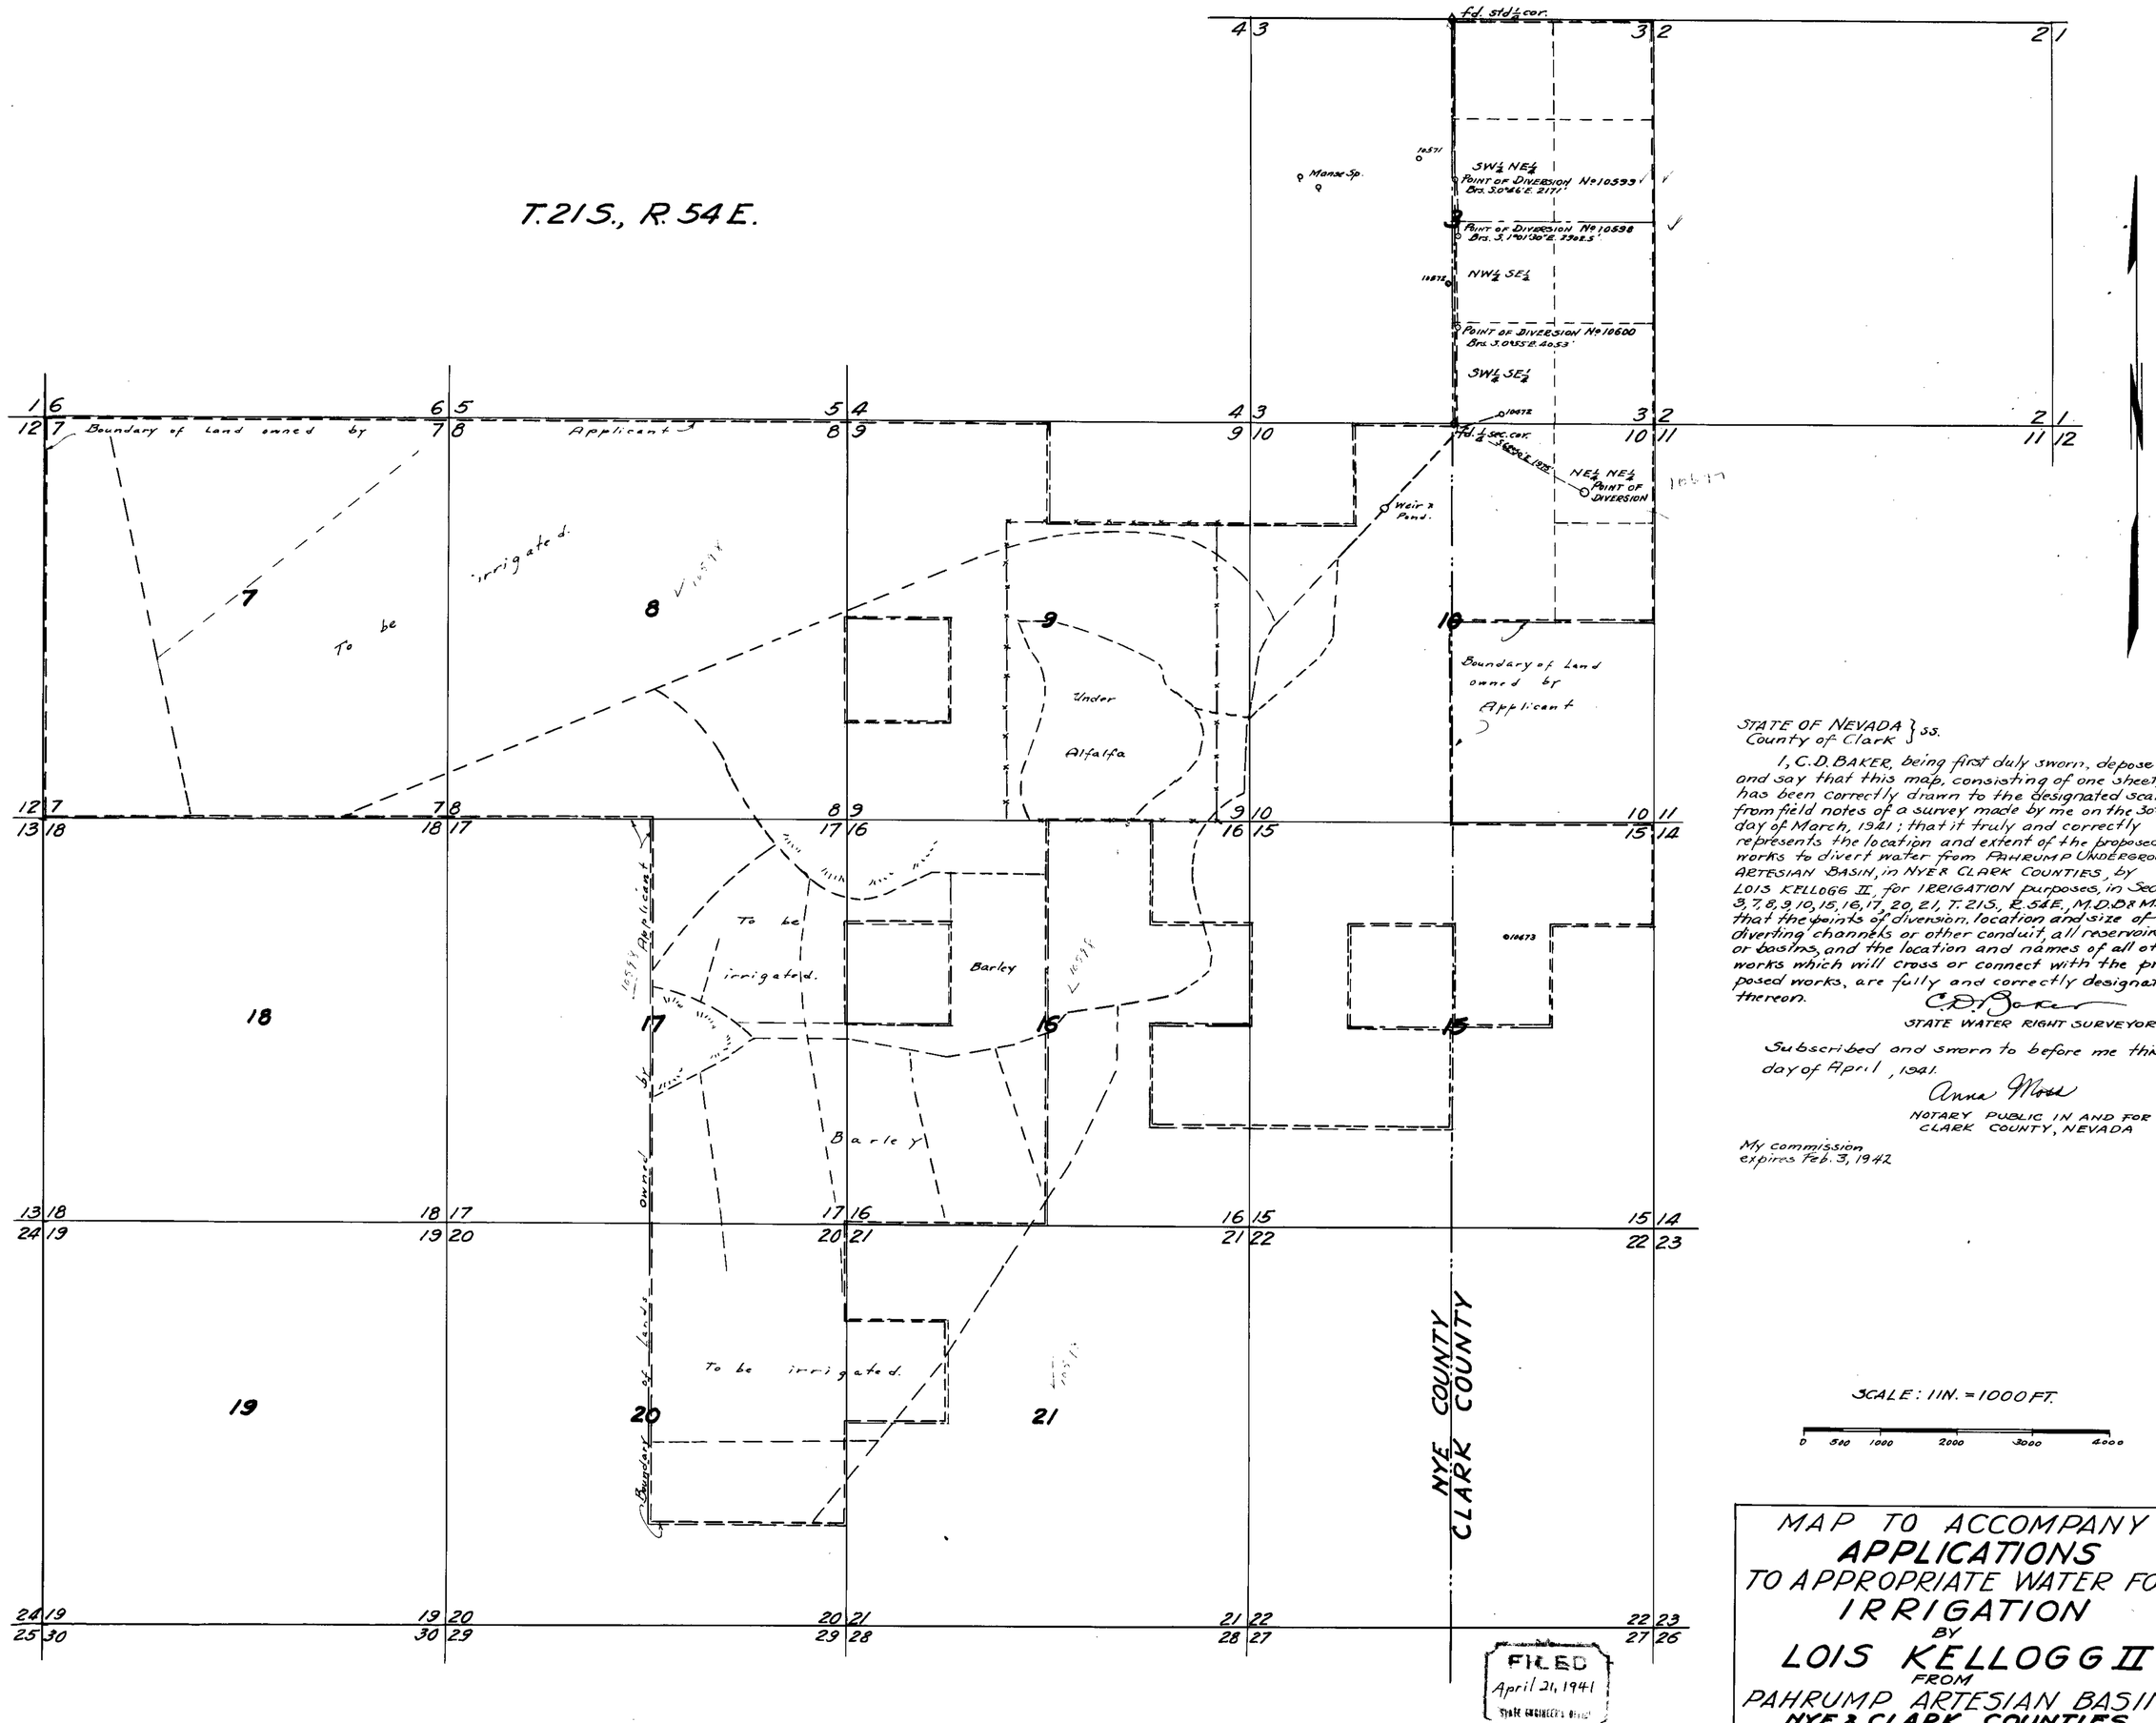

STATE OF NEVADA } ss.
County of Clark

I, C.D. BAKER, being first duly sworn, depose and say that this map, consisting of one sheet, has been correctly drawn to the designated scale from field notes of a survey made by me on the 30th day of March, 1941; that it truly and correctly represents the location and extent of the proposed works to divert water from PAHRUMP UNDERGROUND ARTESIAN BASIN, in NYE & CLARK COUNTIES, by LOIS KELLOGG II, for IRRIGATION purposes, in Secs. 3, 7, 8, 9, 10, 15, 16, 17, 20, 21, T. 21S., R. 54E., M.D.B.&M.; that the points of diversion, location and size of diverting channels or other conduit, all reservoirs or basins, and the location and names of all other works which will cross or connect with the proposed works, are fully and correctly designated thereon.

C.D. Baker
STATE WATER RIGHT SURVEYOR.

Subscribed and sworn to before me this 5th day of April, 1941.

Anna Mae
NOTARY PUBLIC IN AND FOR CLARK COUNTY, NEVADA

My commission expires Feb. 3, 1942

SCALE: 1IN. = 1000 FT.

0 500 1000 2000 3000 4000

FILED
April 21, 1941
STATE ENGINEER'S OFFICE

MAP TO ACCOMPANY
APPLICATIONS
TO APPROPRIATE WATER FOR
IRRIGATION
BY
LOIS KELLOGG II
FROM
PAHRUMP ARTESIAN BASIN
NYE & CLARK COUNTIES

Place in → 10598 - 10599 - 10600 - 10677