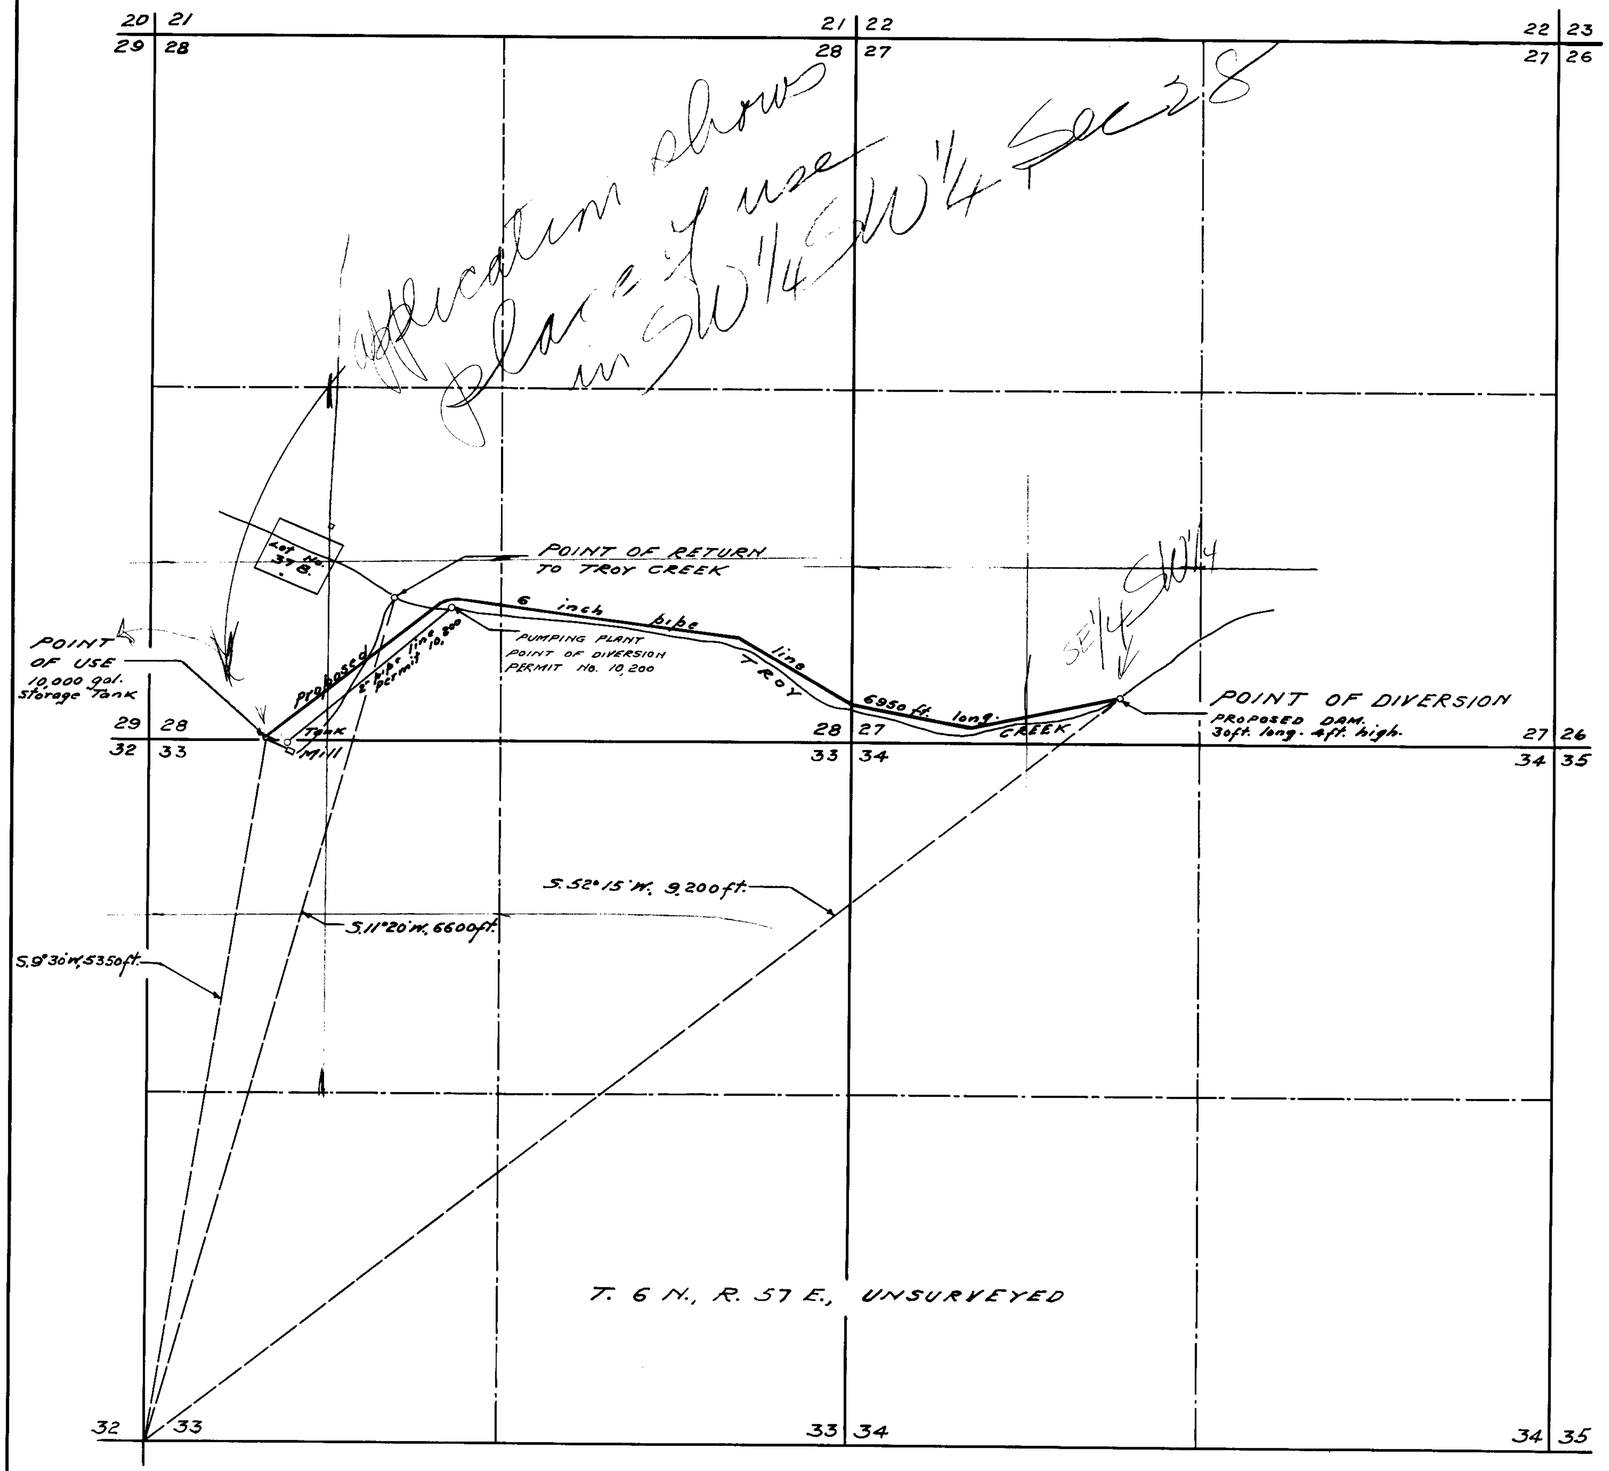

STATE OF NEVADA }
County of White Pine } ss.

I, F. W. Millard, being first duly sworn, depose and say that this map consisting of one sheet, has been correctly drawn to the designated scale from field notes of a survey made by me between the 7th. and 9th days of May, 1941; that it truly and correctly represents the location and extent of the proposed works used to divert water from TROY CREEK in Nye County, by the OLD ENGLISH GOLD CORPORATION for mining and milling purposes. That the proposed point of diversion and return, the location of the mill, the approximate size and capacity of the diverting conduit, and the location and names of all other works or streams which are crossed by or connected with the said works, are fully and correctly designated hereon.

F. W. Millard
State Water Right Surveyor.

Subscribed and sworn to before me this 26th day of May, 1941.

Notary Public in and for White Pine County, Nevada.

0 500 1000 2000
SCALE 1 IN. = 600 FT.

June 21, 1941

Certificate No. 3062 Issued June 19, 1947

MAP TO ACCOMPANY
APPLICATION
TO APPROPRIATE WATER
FOR MINING & MILLING
BY THE
OLD ENGLISH GOLD CORPORATION
FROM TROY CREEK
SURVEYED MAY 8, 1941 · BY · F. W. MILLARD & SON
S.J. NEVADA.

10601