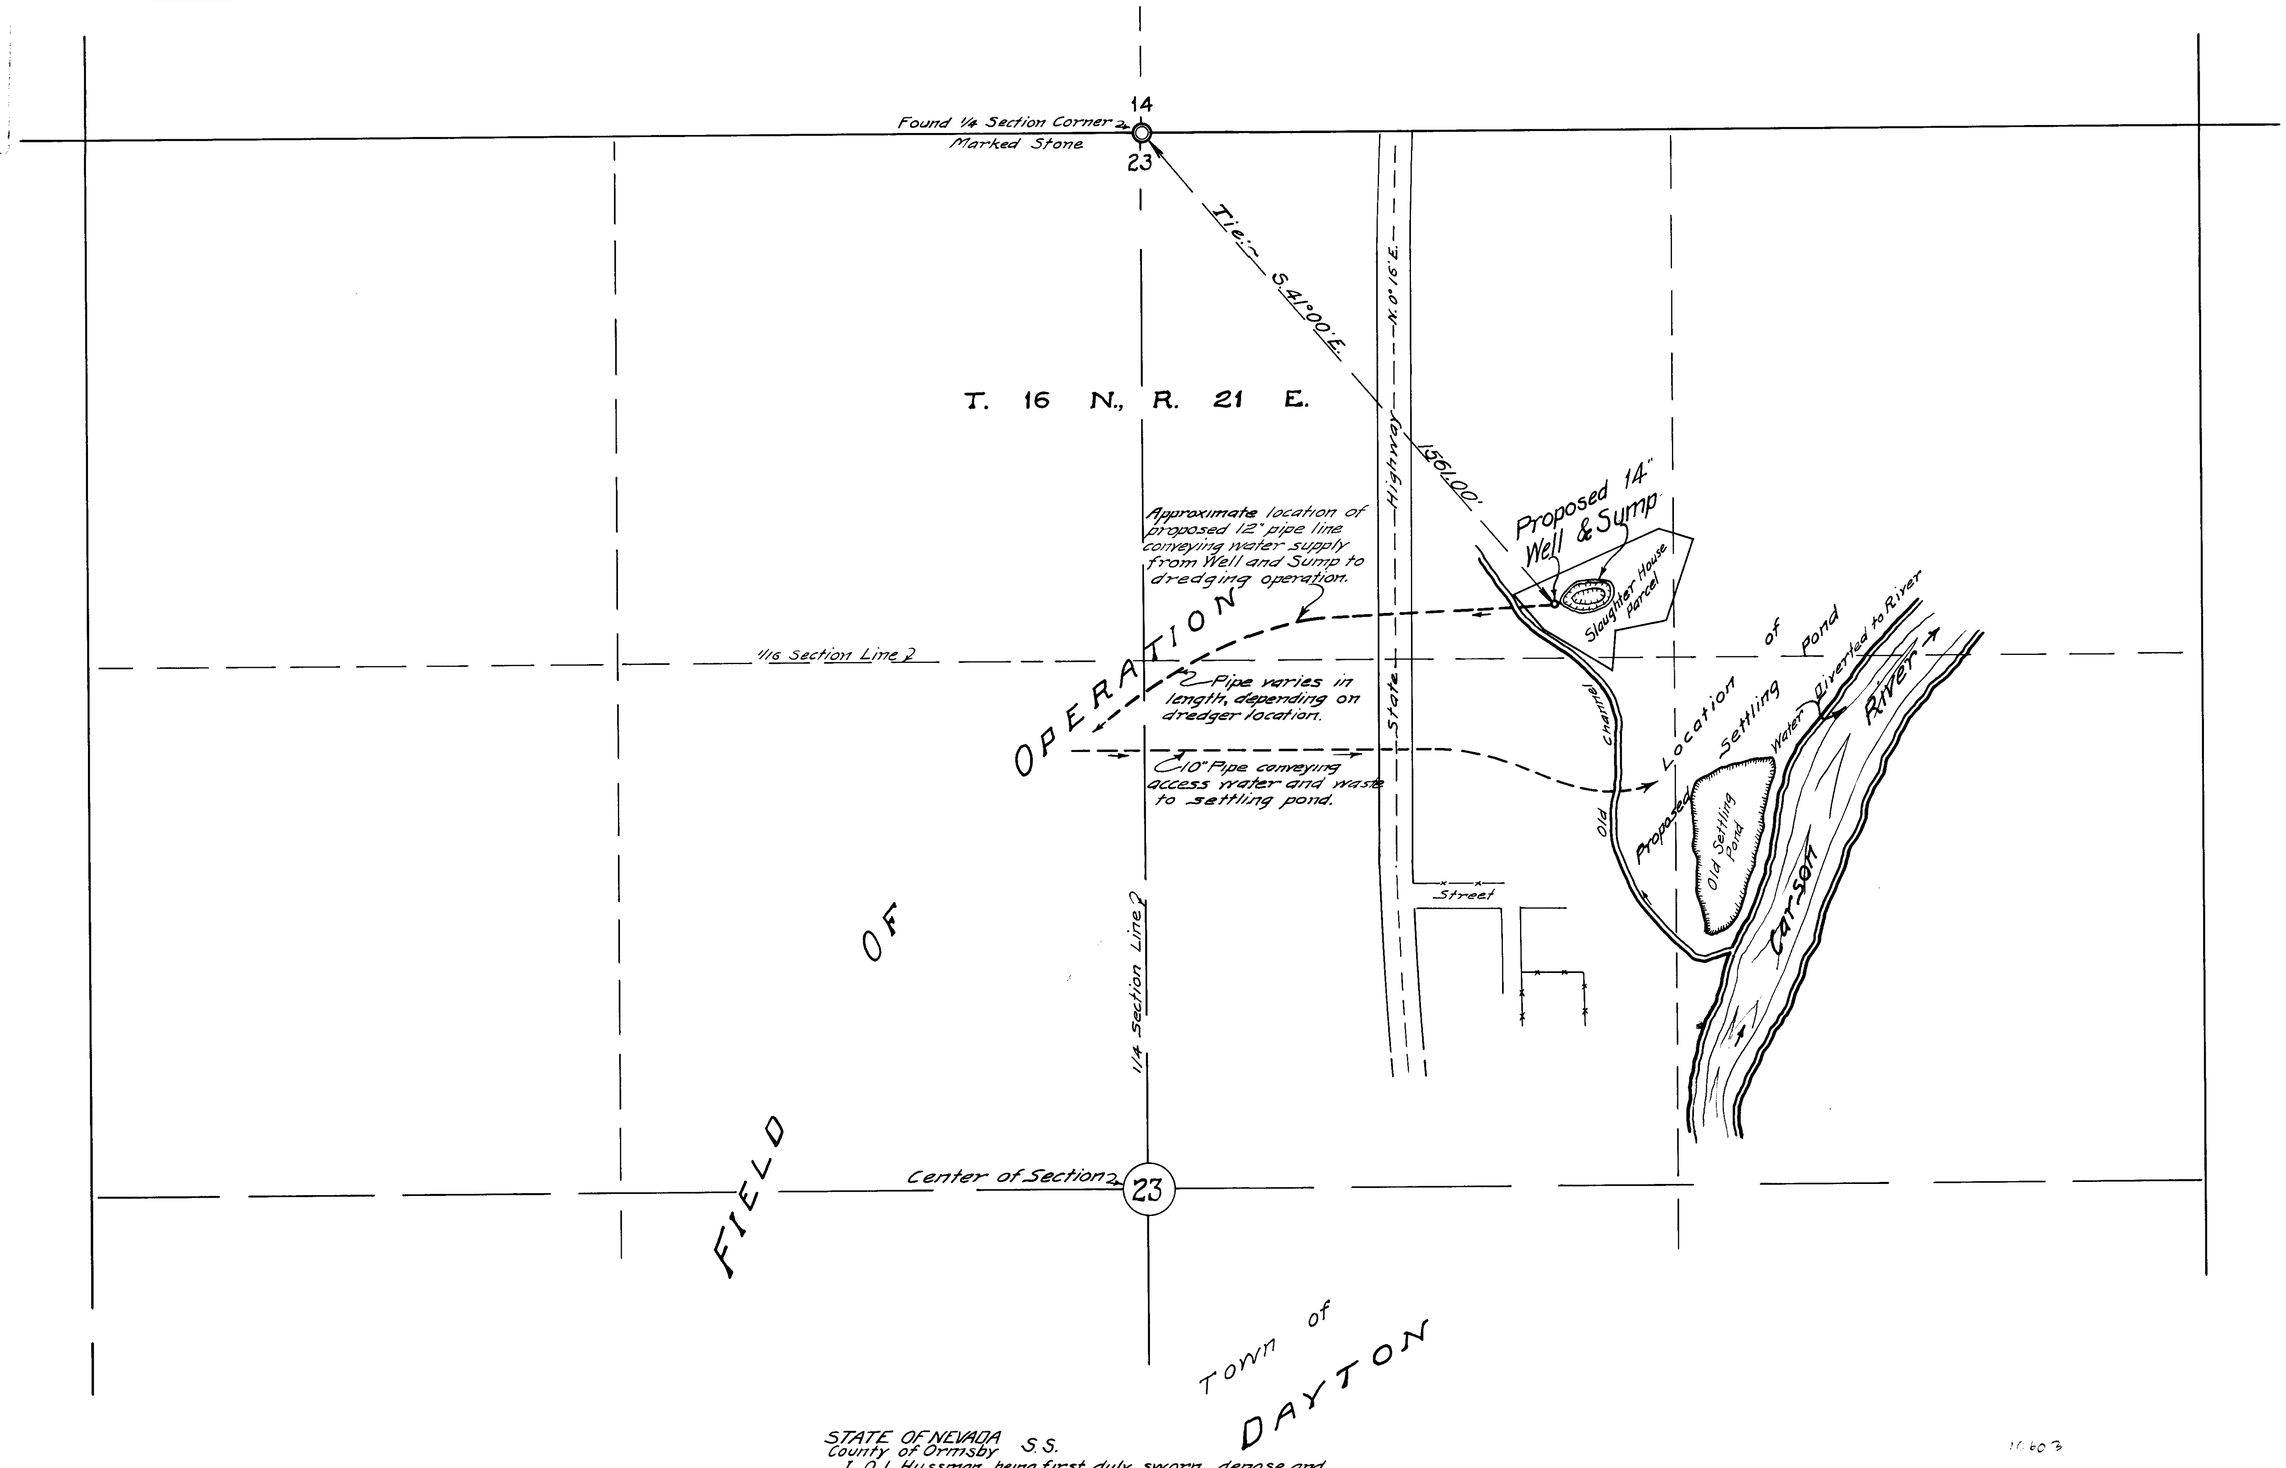

STATE OF NEVADA
County of Ormsby S.S.

I. O. L. Hussman, being first duly sworn, depose and say that this map consisting of one sheet has been correctly drawn to the desired scale from field notes of a survey made by me on the 19th day of November, 1940, that it truly and correctly represents the location of the proposed works used to divert water from a Well and Sump at Dayton, Lyon County, by G.M. Standifer, for mining purposes. That the proposed point of diversion and return, the approximate size of the pipe line, and the location and names of all other works which are crossed by or connected with said works, are fully and correctly designated hereon.

O. L. Hussman
State Water Right Surveyor.

Subscribed and sworn to before me this 27th day of December, 1940.

W. T. Haecomb
Notary Public in and for Ormsby County, Nevada.

January 2, 1941

10603

MAP
TO ACCOMPANY APPLICATION
TO
APPROPRIATE WATER
FOR
MINING PURPOSES
BY
G.M. STANDIFER
AT
DAYTON, NEVADA
Scale:- 1" = 200'

10603