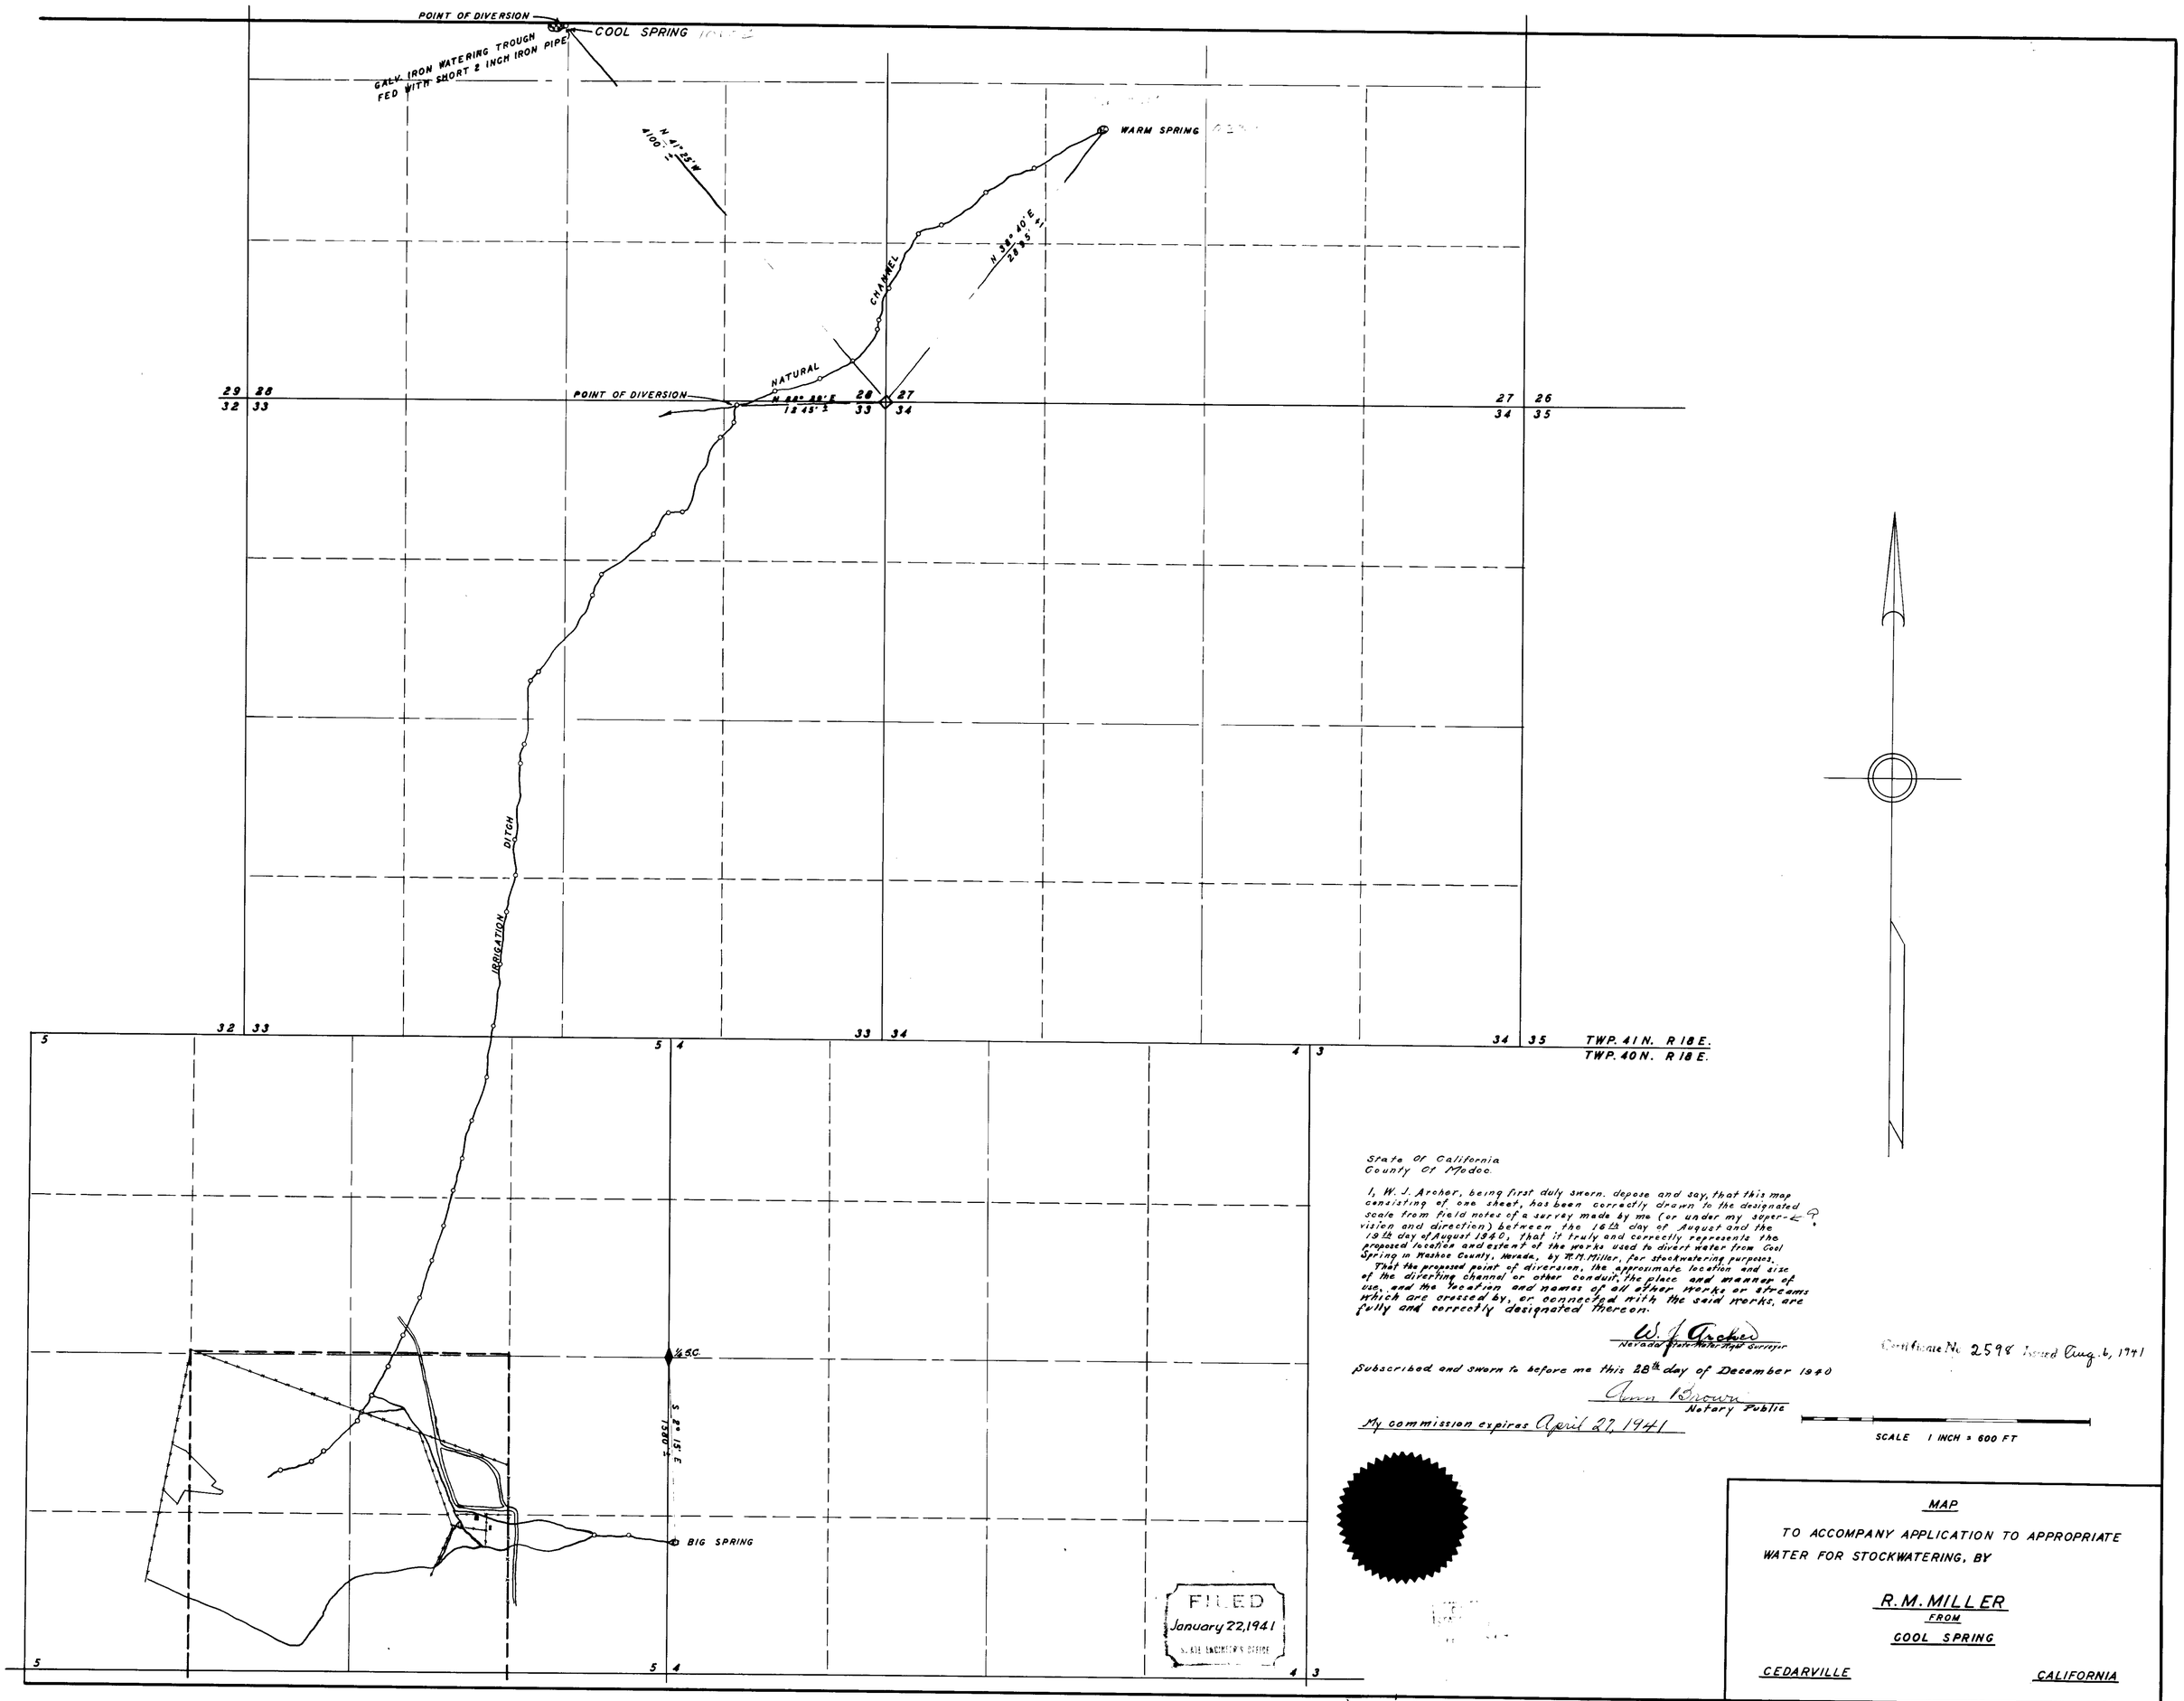

State Of California
County Of Modoc

I, W. J. Archer, being first duly sworn, depose and say, that this map consisting of one sheet, has been correctly drawn to the designated scale from field notes of a survey made by me (or under my supervision and direction) between the 16th day of August and the 19th day of August 1940, that it truly and correctly represents the proposed location and extent of the works used to divert water from Cool Spring in Washoe County, Nevada, by R.M. Miller, for stockwatering purposes.

That the proposed point of diversion, the approximate location and size of the diverting channel or other conduit, the place and manner of use, and the location and names of all other works or streams which are crossed by, or connected with the said works, are fully and correctly designated thereon.

W. J. Archer
Nevada State Water Right Surveyor

Certificate No. 2598 Issued Aug. 6, 1941

Subscribed and sworn to before me this 28th day of December 1940

Ann Brown
Notary Public

My commission expires April 27, 1941

MAP

TO ACCOMPANY APPLICATION TO APPROPRIATE WATER FOR STOCKWATERING, BY

R. M. MILLER
FROM
COOL SPRING

CEDARVILLE CALIFORNIA

10604