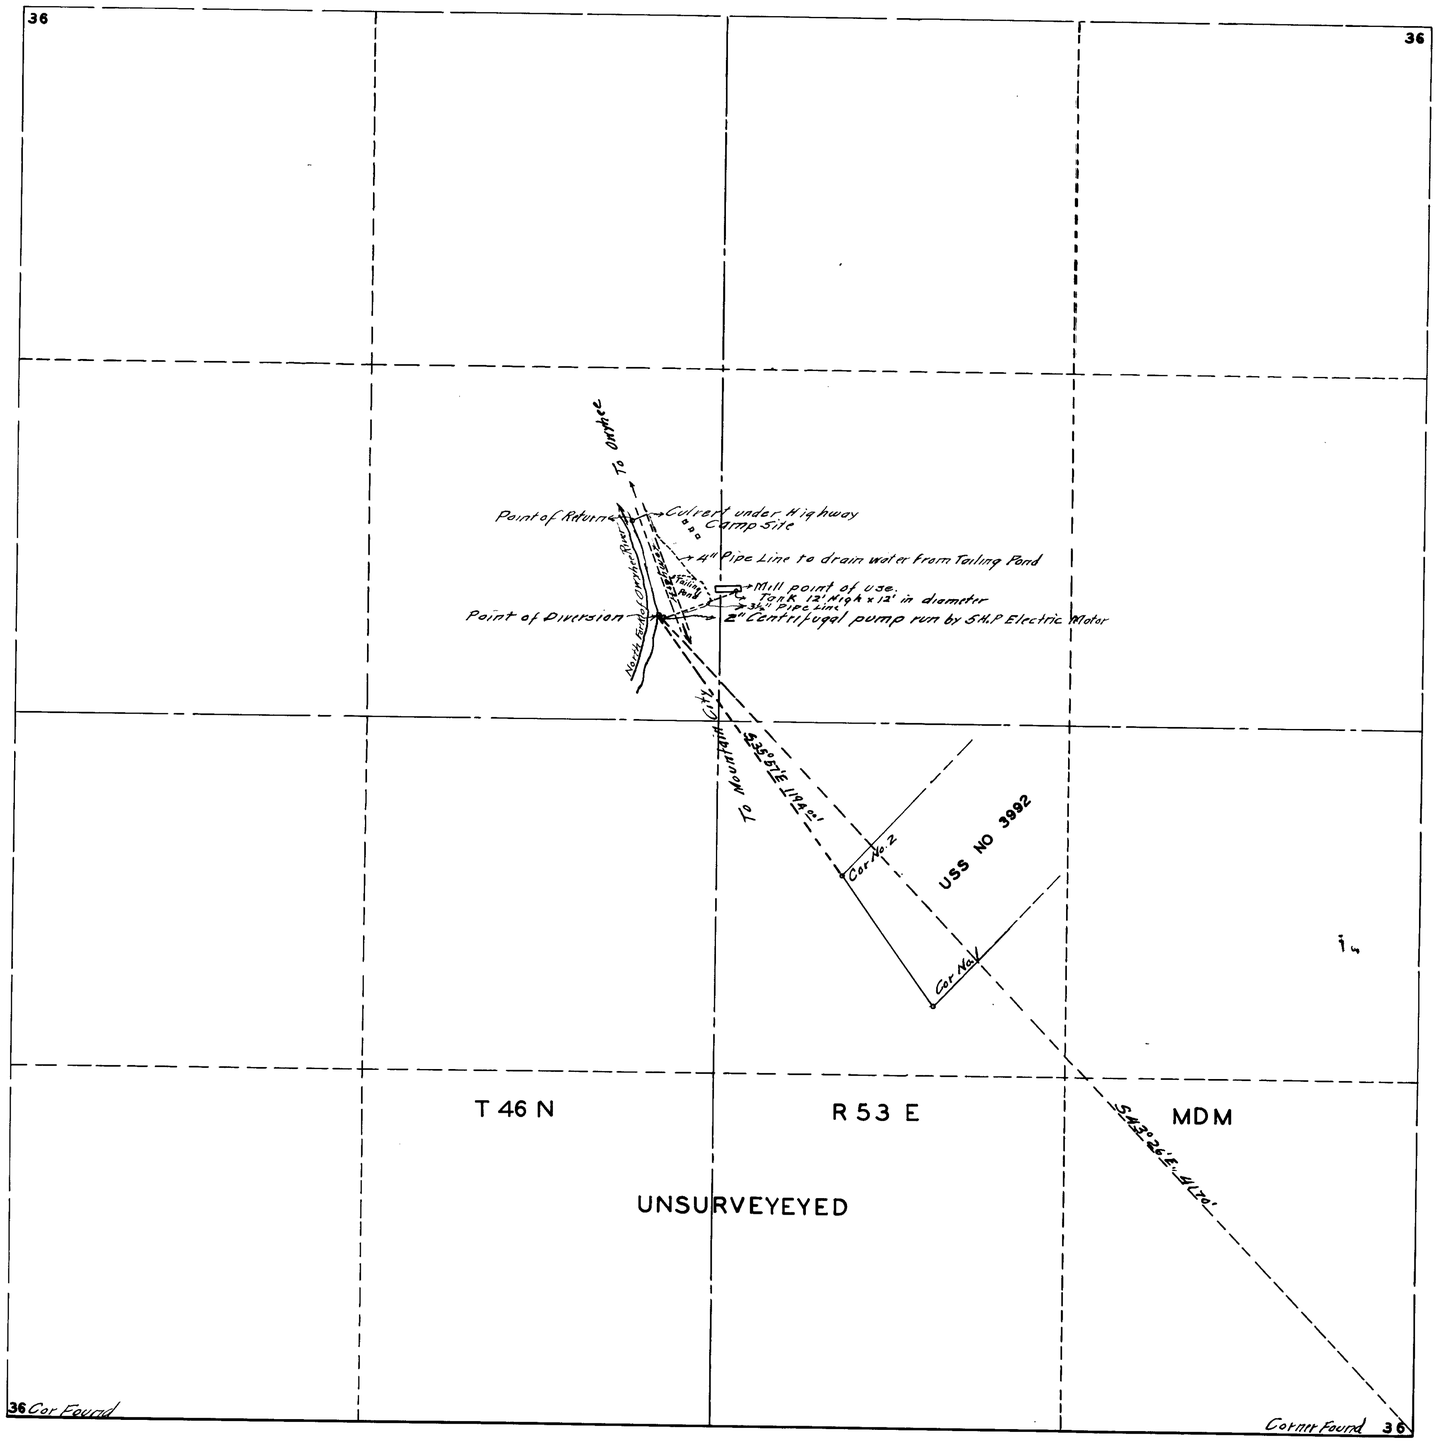

State of Nevada } ss
County of Elko }

I, W.H. Settelmeyer, being first duly sworn depose and say that this map has been correctly drawn to the designated scale from field notes of a survey made by me on the 19th day of June 1941; that it truly and correctly represents the location and extent of the proposed works to be used to divert water from the North Fork of the Owyhee River for milling and domestic purposes by Charles L. Sherwood. That the proposed point of diversion and proposed point of use, and point of return to the stream are fully and correctly designated hereon.

W.H. Settelmeyer
State Water Right Surveyor

Subscribed and sworn to before me this 21st day of June 1941

C.B. Tapscott
Notary Public in and for Elko County, Nevada.

SCALE 1" = 300'

MAP

TO ACCOMPANY APPLICATION TO APPROPRIATE WATER FOR MILLING AND DOMESTIC PURPOSES BY CHARLES L. SHERWOOD FROM THE NORTH FORK OF OWYHEE RIVER

FILED
June 23, 1941

OFFICE STATE ENGINEER
JUN 23 1941

10609