SECTION	SUB-DIVISION	TOWNSHIP	RANGE	ACREAGE IRRIGATED		
18	NE¼NW¼	17 N.	67 E	18.89		
"	NW¼NW¼	"	"	1.67		
"	SW¼NW¼	"	"	7.63		
"	SE¼NW¼	"	"	40.0		
"	SW¼NE¼	"	"	32.24		
"	NW¼NE¼	"	"	0.31		
"	NE¼SW¼	"	"	39.90		
"	NW¼SE¼	"	"	30.70		
"	SW¼SE¼	"	"	28.56		
"	SE¼SW¼	"	"	33.20		
19	NW¼NW¼	"	"	6.60		
"	NE¼NW¼	"	"	38.6		
"	NW¼NE¼	"	"	6.9		
"	SW¼NW¼	"	"	13.8		
"	SE¼NW¼	"	"	24.8		
"	NE¼SW¼	"	"	23.4		
"	SE¼SW¼	"	"	23.4		
TOTAL ACREAGE TO BE IRRIGATED 372.00						

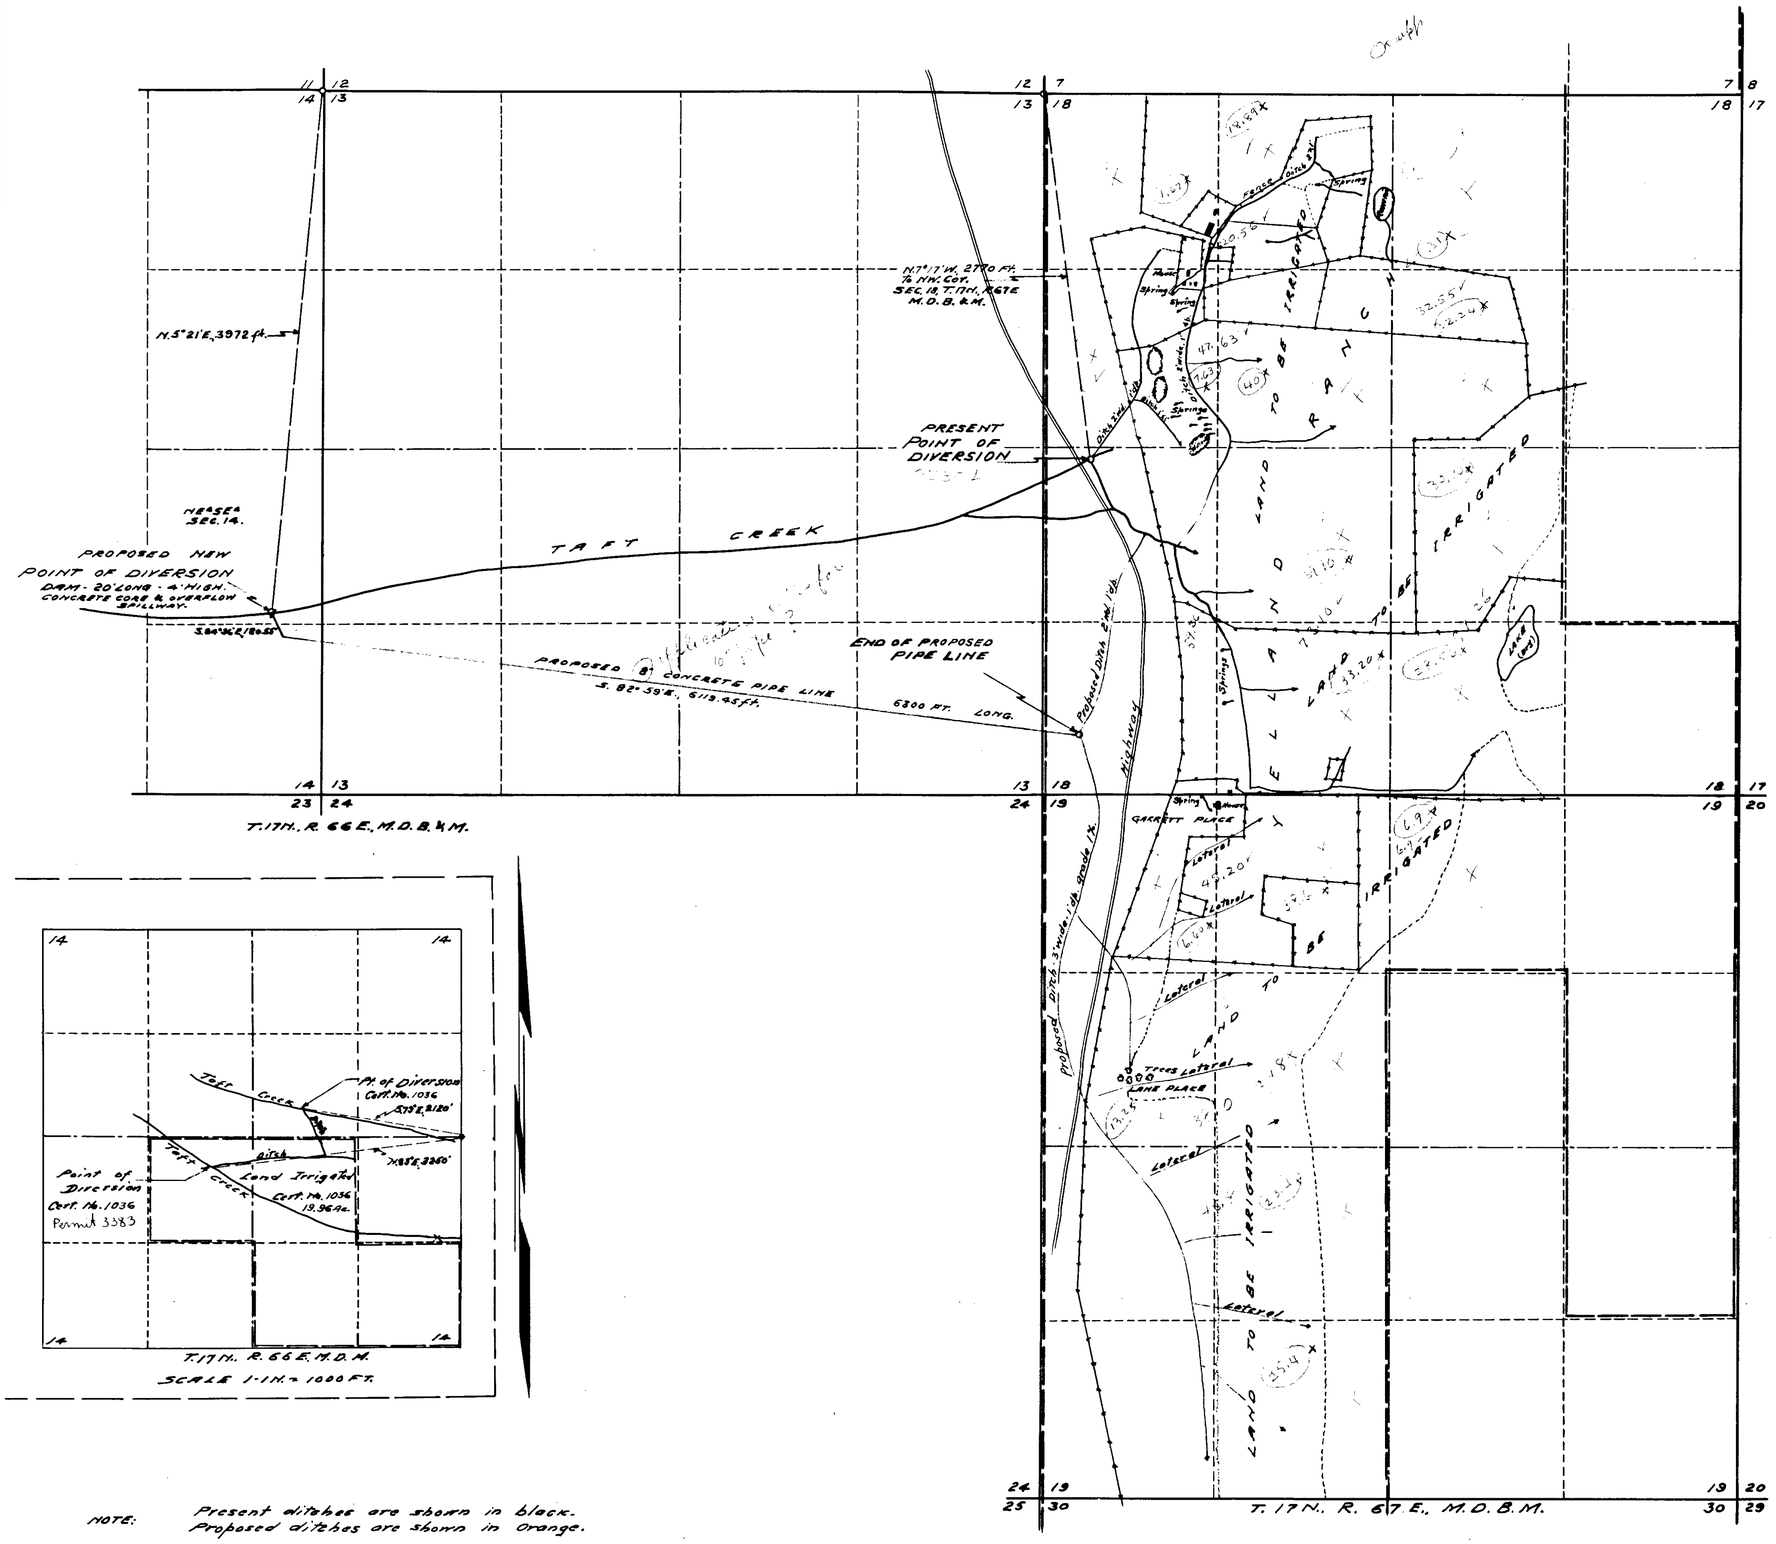

NOTE: Present ditches are shown in black. Proposed ditches are shown in Orange.

STATE OF NEVADA }
County of White Pine } ss.

I, F. W. Millard, being first duly sworn, depose and say that this map, consisting of one sheet, has been correctly drawn to the designated scale from field notes of a survey made by me between the 6th day of August and the 16th day of Oct. 1940: that it truly and correctly represents the proposed location and extent of the works used to divert water from TAFT CREEK in White Pine County, by MARION E. YELLAND for irrigation purposes. That the proposed point of diversion, the approximate location and size of the diverting channel, all reservoirs or basins, the location and names of all other works which will cross or connect with the proposed works, and the boundary of all lands showing by 40-acre subdivisions the areas proposed to be irrigated, are fully and correctly designated thereon.

F. W. Millard
State Water Right Surveyor.

Subscribed and sworn to before me this 30th day of October, 1940.

Robert R. Gill
Notary Public in and for White Pine County, Nevada.

0 500 1000 2000
SCALE 1-IN. = 600 FT.

2812 Oct. 24, 1944

March 6, 1941

MAP TO ACCOMPANY APPLICATION TO CHANGE POINT OF DIVERSION
FOR IRRIGATION
BY MARION E. YELLAND
FROM TAFT CREEK
SURVEYED AUG. 7th & OCT. 14, 1940. BY
F. W. MILLARD & SON, ELY, NEVADA.

10611