STATE OF NEVADA
COUNTY OF PERSHING } SS

I, Robert S. Leighton, being first duly sworn, depose and say that this map, consisting of one sheet, has been correctly drawn to the designated scale from field notes of a survey made by me on Feb. 23, 1941; that it truly and correctly represents the location and extent of proposed works used to divert water from Maud's Well by J.W. LAMBERT, GEORGE F. BAUERDORF, JOE FELDMAN for mining & milling purposes. That the proposed point of diversion, location of the mill, and the location and names of all other works, which are crossed by or connected with said works, are fully and correctly designated hereon.

Robert S. Leighton
STATE WATER RIGHT SURVEYOR

Subscribed and sworn before me this 6th day of MARCH, 1941.

John A. Jurgenson
NOTARY PUBLIC IN & FOR PERSHING COUNTY

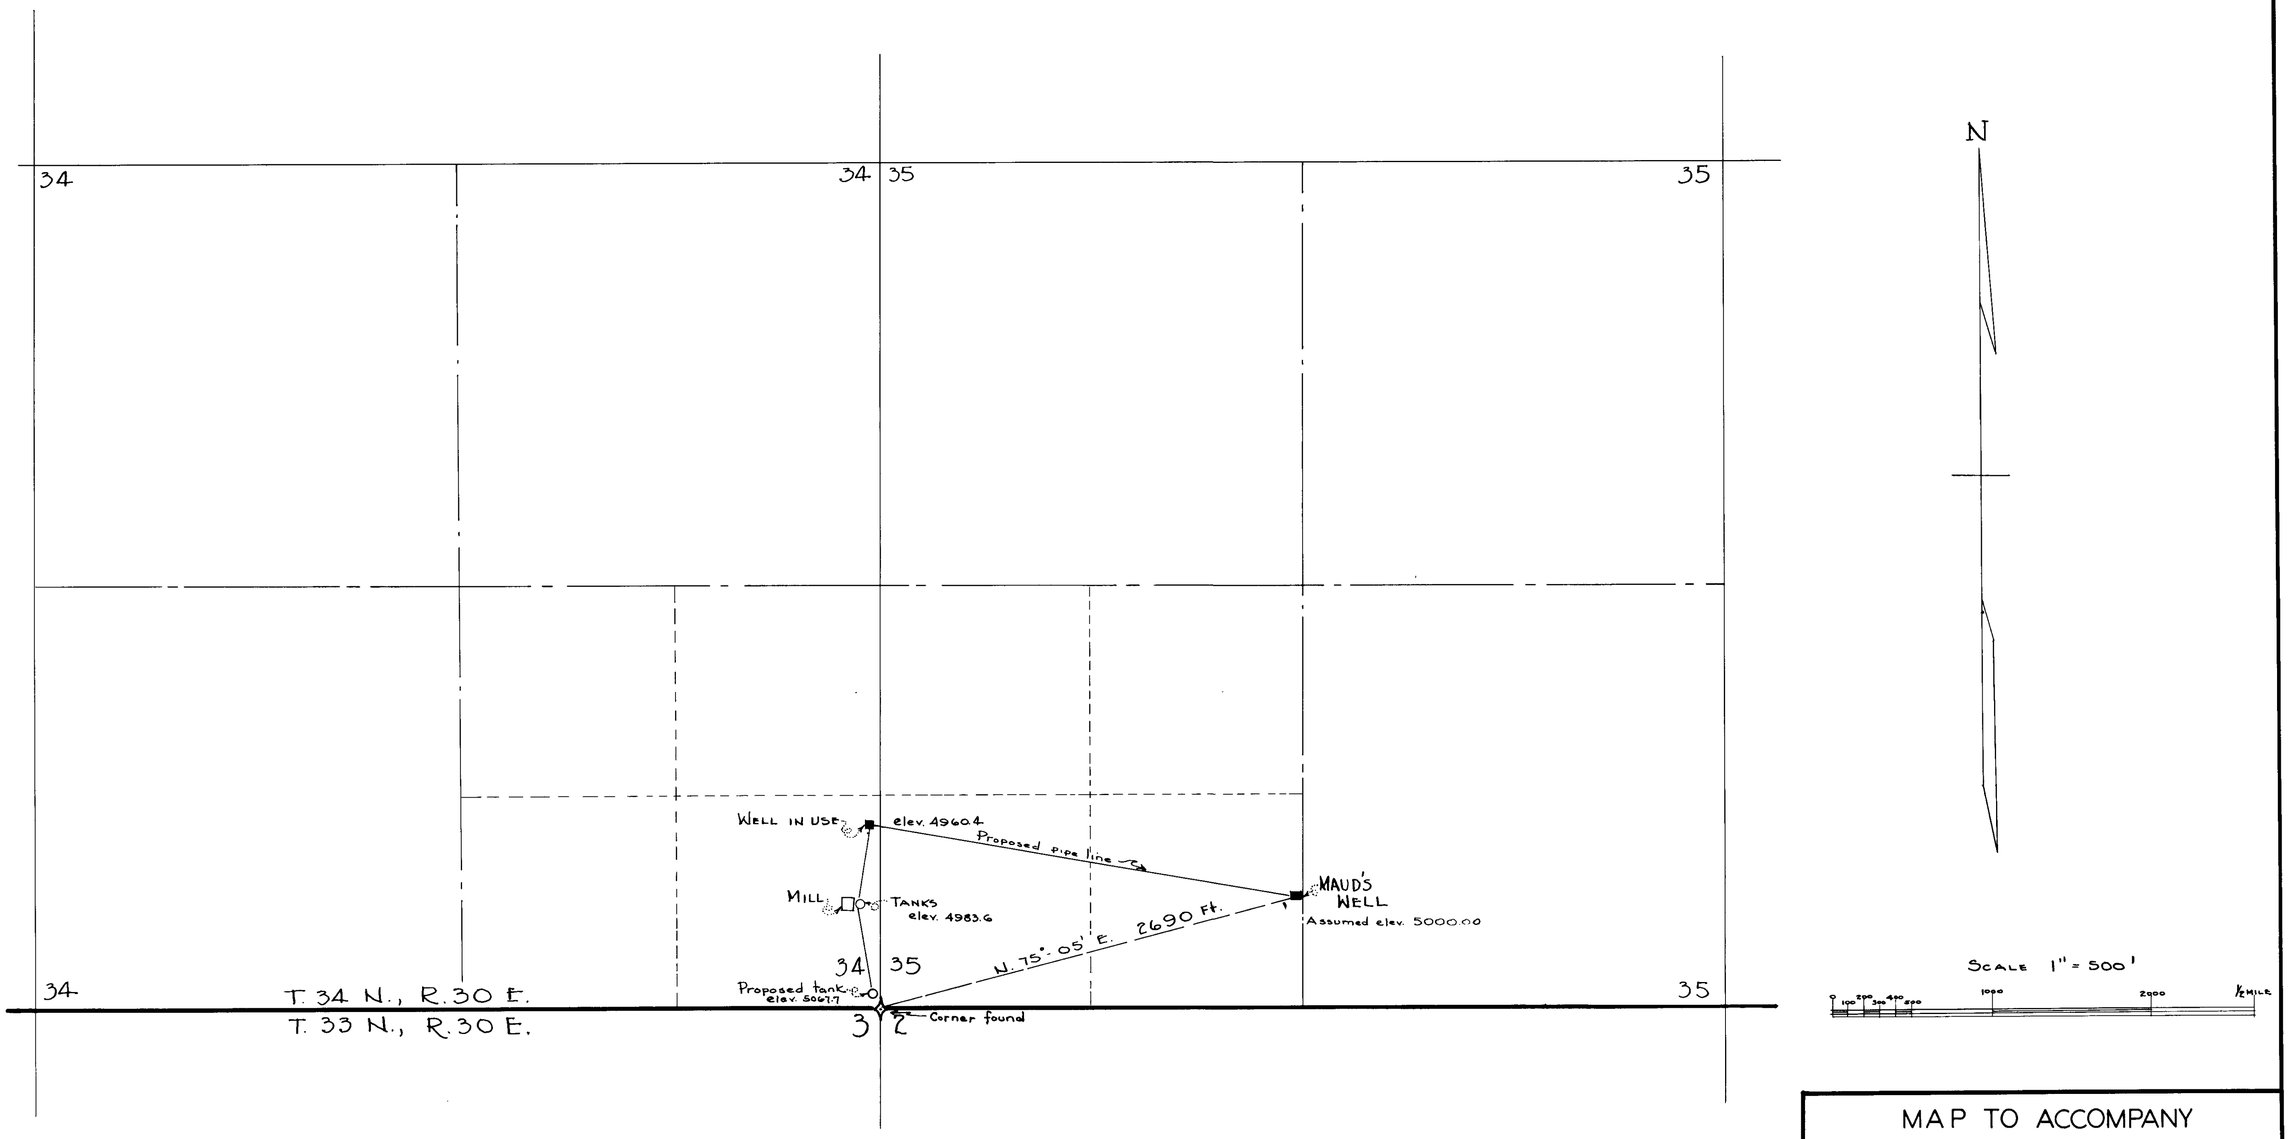

FILED
March 10, 1941
STATE ENGINEER'S OFFICE

MAP TO ACCOMPANY
APPLICATION TO APPROPRIATE
WATER FOR MINING & MILLING
J.W. LAMBERT, GEORGE F. BAUER-
DORF AND JOE FELDMAN
FROM UNDERGROUND SOURCE

10615